BLDG. 1 - FLOOR PLAN (A)

UL CLASSIFIED
Composite Panel System
Control No. 59ZL

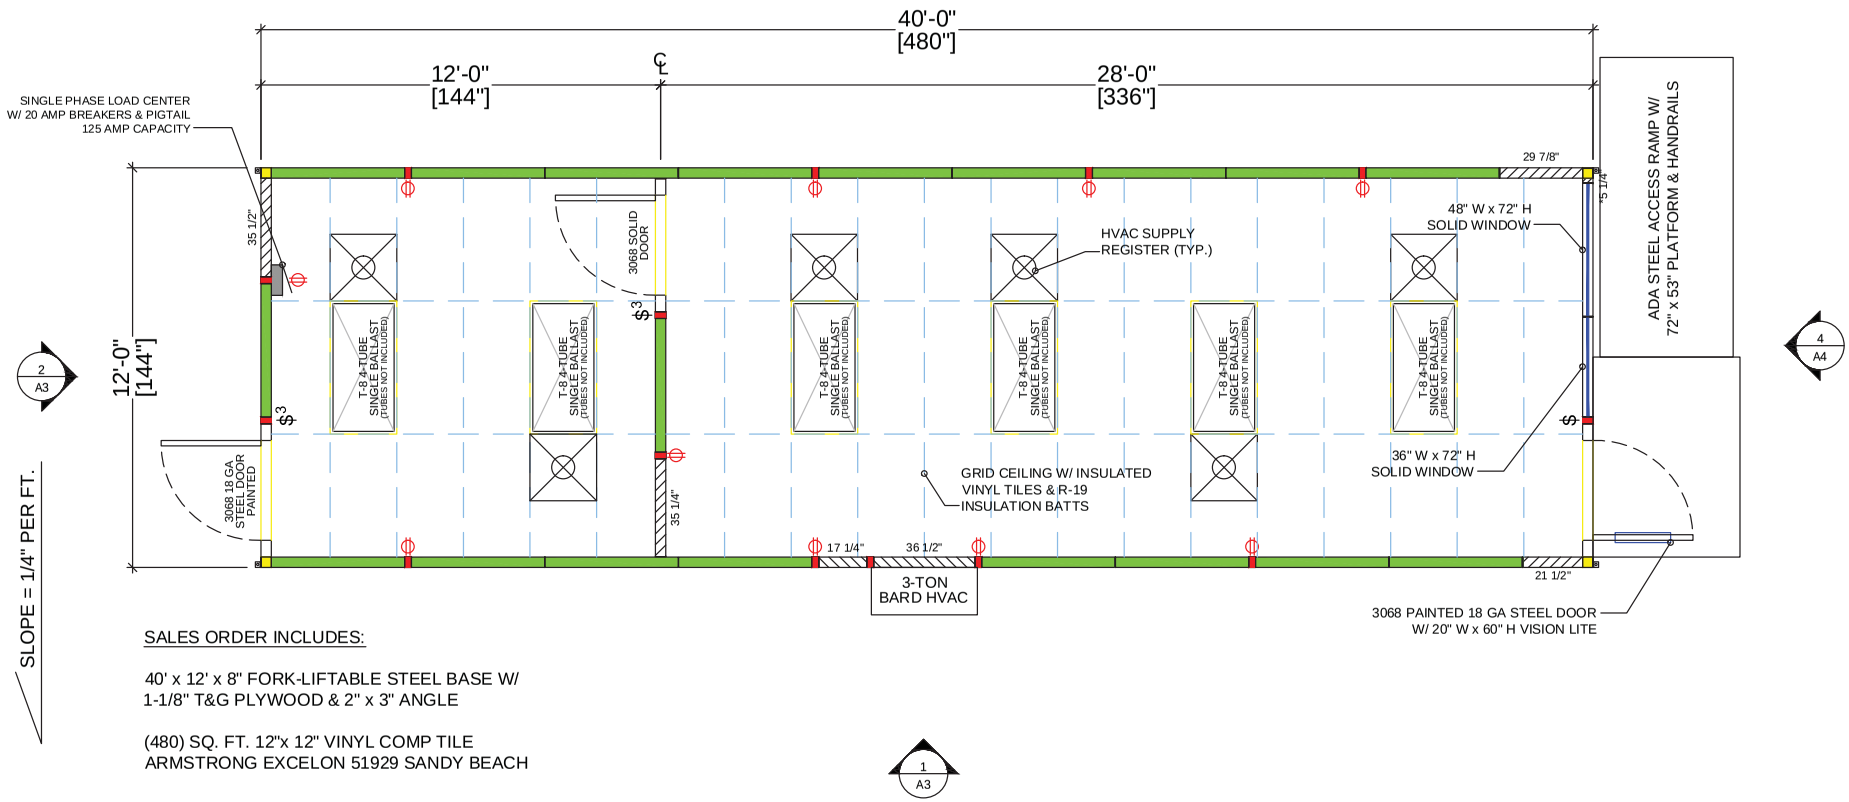

SALES ORDER INCLUDES:

40' x 12' x 8" FORK-LIFTABLE STEEL BASE W/
1-1/8" T&G PLYWOOD & 2" x 3" ANGLE

(480) SQ. FT. 12"x 12" VINYL COMP TILE
ARMSTRONG EXCELON 51929 SANDY BEACH

SHEET NUMBER:

A1

APPROVED FOR FABRICATION

AS NOTED:_____ DATE:_____
NO CHANGES:_____ DATE:_____

The signature above indicates that all dimensions and component locations are correct and do not interfere with any field conditions. Should any changes be required after the date above, AMBS will not be liable for any costs incurred.

ATTENTION: CUSTOMER
THIS APPROVAL DRAWING IS SUPPLIED FOR FIELD VERIFICATION OF THE OVERALL DIMENSIONS, HEIGHT AND LOCATION FOR THE PROPOSED BUILDING. PLEASE LOCATE AND IDENTIFY EXISTING OBSTRUCTIONS SUCH AS:

A) EXISTING WALL MAKEUP AND LOCATION
B) EXISTING BUILDING COLUMNS (SIZES AND LOCATIONS)
C) SLOPED FLOORS
D) SLOPED CEILINGS
E) NON-MOVABLE EQUIPMENT
F) PIPES AND PLUMBING FIXTURES
G) ANY OTHER OBSTACLES OR CONDITIONS NOT MENTIONED ABOVE.

[redacted] CAN NOT BE HELD RESPONSIBLE FOR ITEMS WHICH MAY APPEAR ON DRAWING THAT WERE NOT PURCHASED. PLEASE REFER TO THE LATEST COPY OF YOUR QUOTATION FOR CONFIRMATION OF ITEMS.

$ = SWITCH
= 110V DUPLEX
= 220V OUTLET
D = PHONE /DATA LINE
= LOAD CENTER
= LIGHT
= DOOR
= DOOR W/ VISION LITE
= SOLID PANEL (48")
= CUT SOLID PANEL (LESS THAN 48")
= WINDOW PANEL (48")
= SLIDING WINDOW PANEL (48")
= SINGLE DOOR PANEL (48")
= DOUBLE DOOR PANELS
= H-POST / WALL START
= RACEWAY
= CORNER POST
= 45° CORNER POST (INTEGRA 200 ONLY)

[redacted]

JOB NAME:	AAFES	BUILDING TYPE: EXTERIOR	WALL HT: 9'-6 1/2"	#	REVISIONS	BY	DATE
[redacted]	AAFES	SYSTEM: INTG. 400	CEILING HT: 7'-10"	1	REVISED PER CUSTOMER	JLS	09/11/07
[redacted]	1631-G-AAF001-1	FRAME COLOR: MATCH SW6372 INVITING IVORY	OVERALL HT: 10'-6"	2	MOVED HVAC & SLOPE PER CUSTOMER	JLS	09/17/07
[redacted] ORDER #	SO03617	INTERIOR: WHITE VINYL CLAD HARDBOARD					
DESCRIPTION:	FLOOR LAYOUT	EXTERIOR: MATCH SW6372 INVITING IVORY STUCCO EMBOSSED HB / OSB					

NOTICE OF PROPRIETARY PROPERTY

THE INFORMATION CONTAINED HEREIN IS THE PROPRIETARY PROPERTY OF [redacted] BUILDING SYSTEMS (AMBS). THE POSSESSOR AGREES TO THE FOLLOWING:
TO MAINTAIN THIS DOCUMENT IN CONFIDENCE.
NOT TO REPRODUCE OR COPY IT.
NOT TO REVEAL OR PUBLISH IT IN WHOLE OR IN PART.

12/8/2015 11:26:26 AM, jsearight

UL CLASSIFIED
Composite Panel System
Control No. 59ZL

BLDG. 1 - FLOOR PLAN (A)

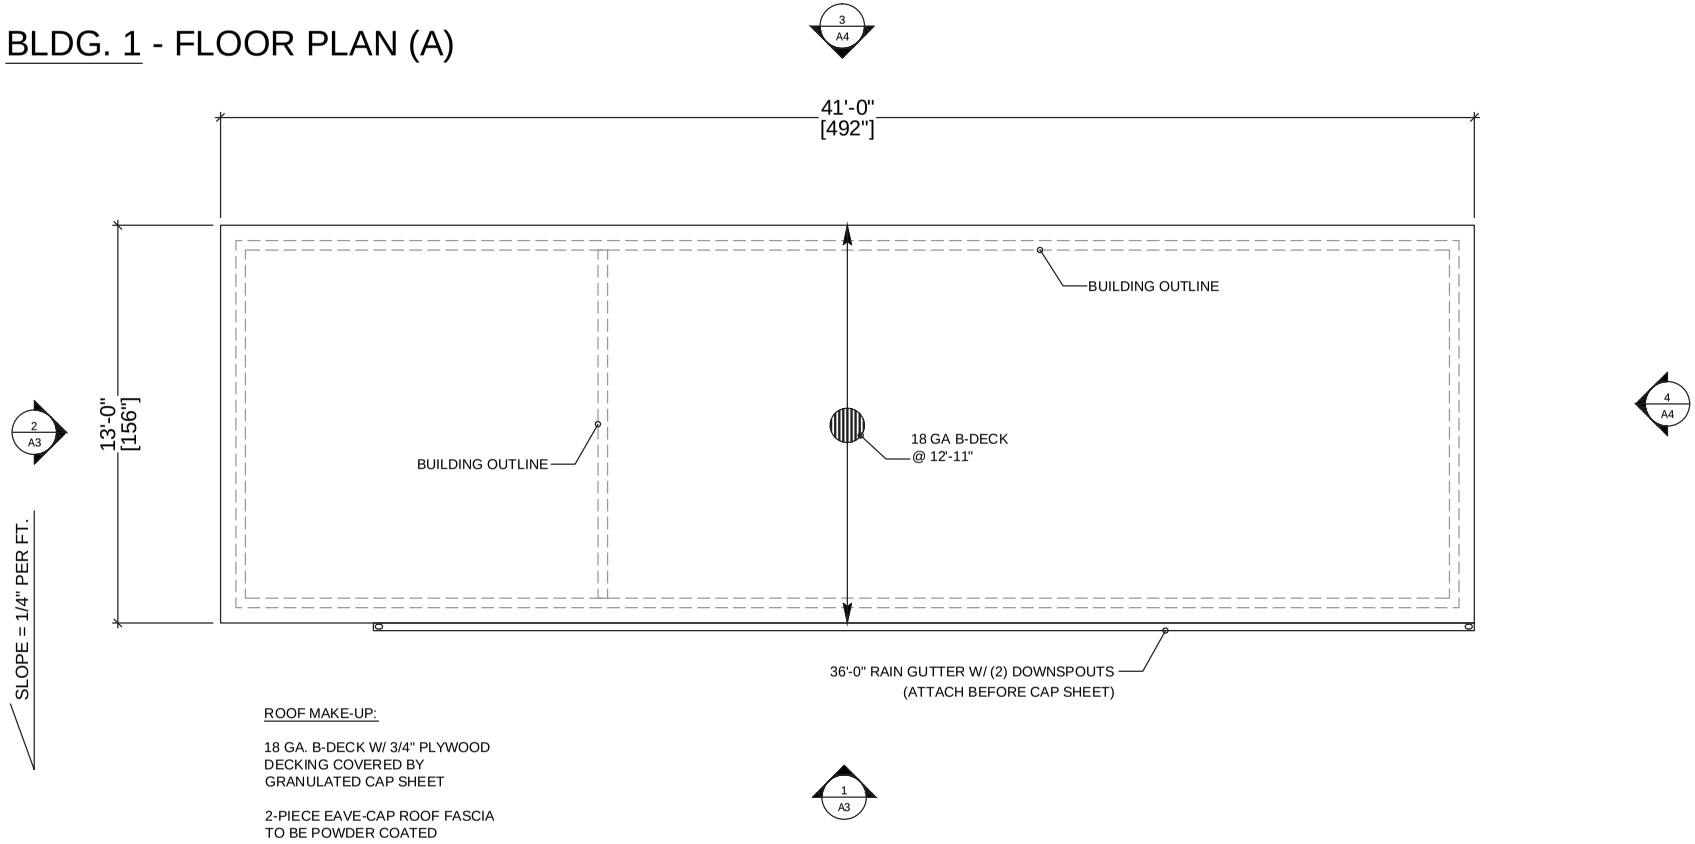

ROOF MAKE-UP:

18 GA. B-DECK W/ 3/4" PLYWOOD
DECKING COVERED BY
GRANULATED CAP SHEET

2-PIECE EAVE-CAP ROOF FASCIA
TO BE POWDER COATED

SHEET NUMBER:
A2

[redacted]
"BUILDING OUR WAY INTO YOUR FUTURE"
[redacted]

JOB NAME:	AAFES	BUILDING TYPE: EXTERIOR	WALL HT: 9'-6 1/2"	#	REVISIONS	BY	DATE
SOLD TO:	AAFES	SYSTEM: INTG. 400	CEILING HT: 7'-10"	1	REVISED PER CUSTOMER	JLS	09/11/07
JOB #	1631-G-AAF001-1	FRAME COLOR: MATCH SW6372 INVITING IVORY	OVERALL HT: 10'-6"	2	MOVED HVAC & SLOPE PER CUSTOMER	JLS	09/17/07
SALES ORDER #	SO03617	INTERIOR: WHITE VINYL CLAD HARDBOARD					
DESCRIPTION:	ROOF LAYOUT	EXTERIOR: MATCH SW6372 INVITING IVORY STUCCO EMBOSSED HB / OSB					

NOTICE OF PROPRIETARY PROPERTY

THE INFORMATION CONTAINED HEREIN IS THE PROPRIETARY PROPERTY OF [redacted] BUILDING SYSTEMS (AMBS). THE POSSESSOR AGREES TO THE FOLLOWING:
TO MAINTAIN THIS DOCUMENT IN CONFIDENCE.
NOT TO REPRODUCE OR COPY IT.
NOT TO REVEAL OR PUBLISH IT IN WHOLE OR IN PART.

12/8/2015 11:26:30 AM, jsearight

UL CLASSIFIED
Composite Panel System
Control No. 59ZL

PLYWOOD LAYOUT FOR ROOF

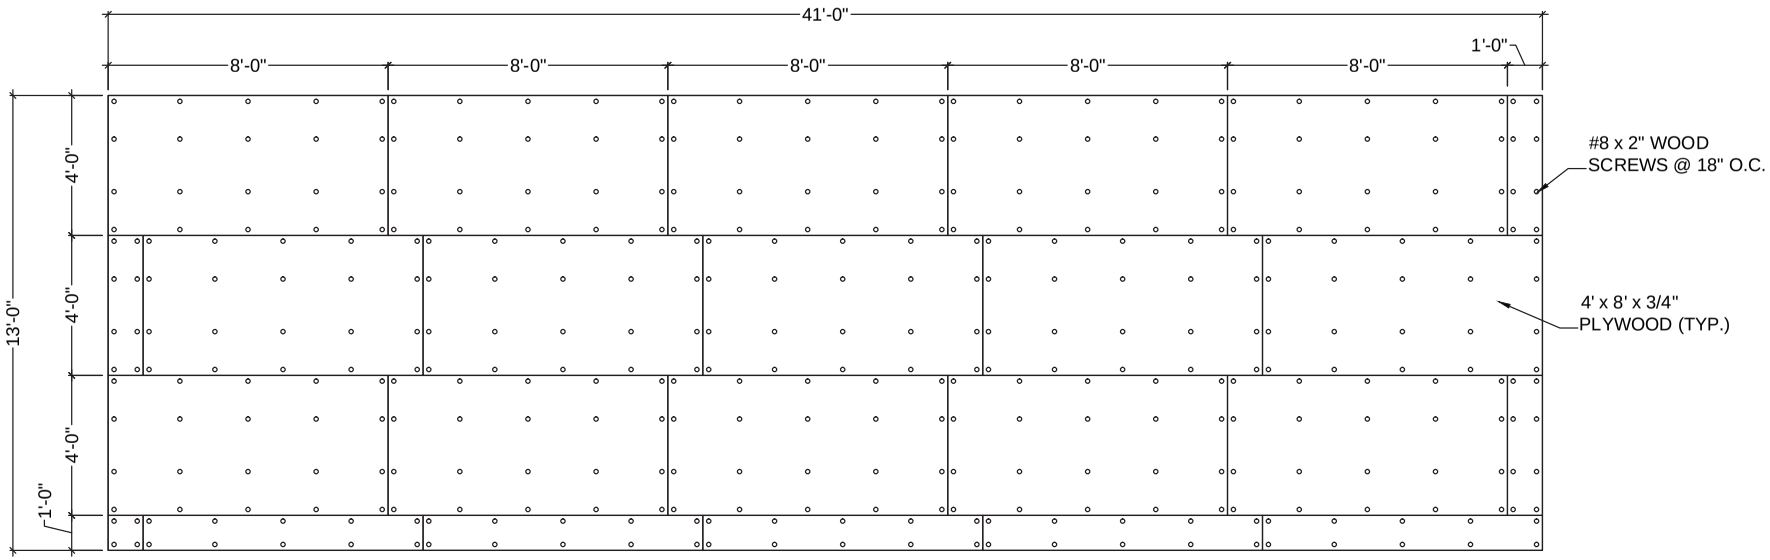

SHEET NUMBER:

A2.1

[redacted]

"BUILDING OUR WAY INTO YOUR FUTURE"

[redacted]

JOB NAME:	AAFES	BUILDING TYPE: EXTERIOR	WALL HT: 9'-6 1/2"	#	REVISIONS	BY	DATE
SOLD TO:	AAFES	SYSTEM: INTG. 400	CEILING HT: 7'-10"	1	REVISED PER CUSTOMER	JLS	09/11/07
JOB #	1631-G-AAF001-1	FRAME COLOR: MATCH SW6372 INVITING IVORY	OVERALL HT: 10'-6"	2	MOVED HVAC & SLOPE PER CUSTOMER	JLS	09/17/07
SALES ORDER #	SO03617	INTERIOR: WHITE VINYL CLAD HARDBOARD					
DESCRIPTION:	ROOF WOOD	EXTERIOR: MATCH SW6372 INVITING IVORY STUCCO EMBOSSED HB / OSB					

NOTICE OF PROPRIETARY PROPERTY

THE INFORMATION CONTAINED HEREIN IS THE PROPRIETARY PROPERTY OF [redacted] BUILDING SYSTEMS (AMBS). THE POSSESSOR AGREES TO THE FOLLOWING:
TO MAINTAIN THIS DOCUMENT IN CONFIDENCE.
NOT TO REPRODUCE OR COPY IT.
NOT TO REVEAL OR PUBLISH IT IN WHOLE OR IN PART.

12/8/2015 11:26:35 AM, jsearight

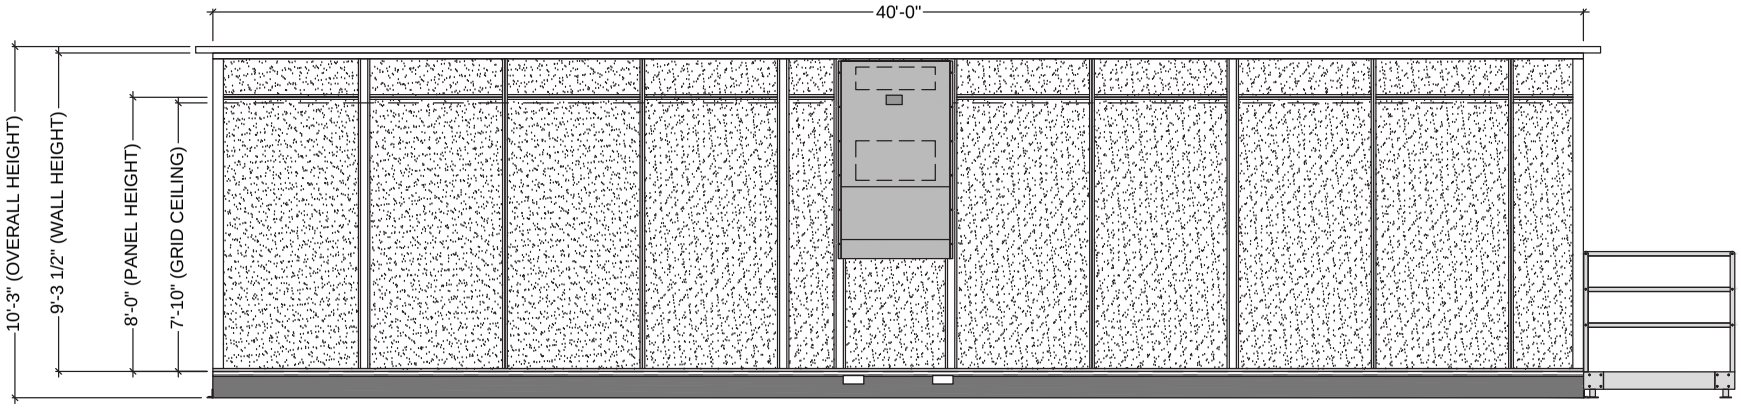

1 ELEVATION 1

N.T.S.

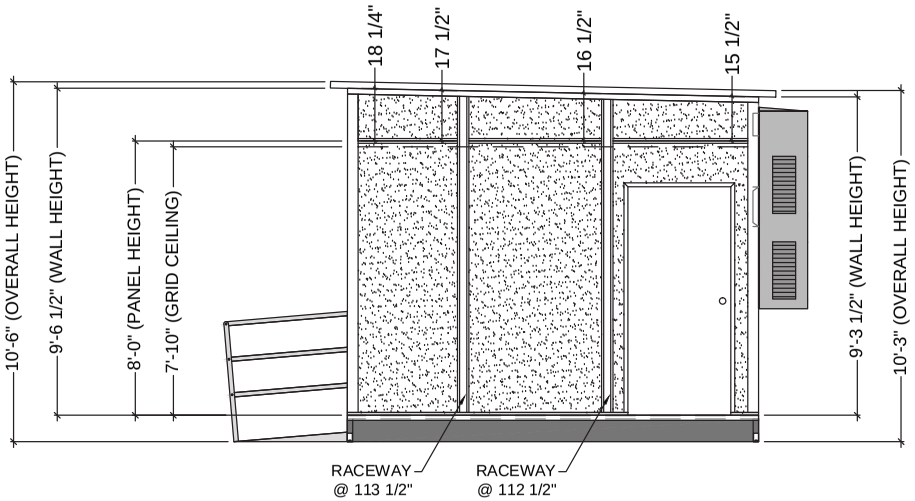

2 ELEVATION 2

N.T.S.

SHEET NUMBER:

A3

[redacted]

"BUILDING OUR WAY INTO YOUR FUTURE"

[redacted]

JOB NAME:	AAFES	BUILDING TYPE: EXTERIOR	WALL HT: 9'-6 1/2"	#	REVISIONS	BY	DATE
SOLD TO:	AAFES	SYSTEM: INTG. 400	CEILING HT: 7'-10"	1	REVISED PER CUSTOMER	JLS	09/11/07
JOB #	1631-G-AAF001-1	FRAME COLOR: MATCH SW6372 INVITING IVORY	OVERALL HT: 10'-6"	2	MOVED HVAC & SLOPE PER CUSTOMER	JLS	09/17/07
SALES ORDER #	SO03617	INTERIOR: WHITE VINYL CLAD HARDBOARD					
DESCRIPTION:	ELEVATIONS 1 & 2	EXTERIOR: MATCH SW6372 INVITING IVORY STUCCO EMBOSSED HB / OSB					

NOTICE OF PROPRIETARY PROPERTY

THE INFORMATION CONTAINED HEREIN IS THE PROPRIETARY PROPERTY OF [redacted] BUILDING SYSTEMS (AMBS). THE POSSESSOR AGREES TO THE FOLLOWING:
TO MAINTAIN THIS DOCUMENT IN CONFIDENCE.
NOT TO REPRODUCE OR COPY IT.
NOT TO REVEAL OR PUBLISH IT IN WHOLE OR IN PART.

12/8/2015 11:26:40 AM, jsearight

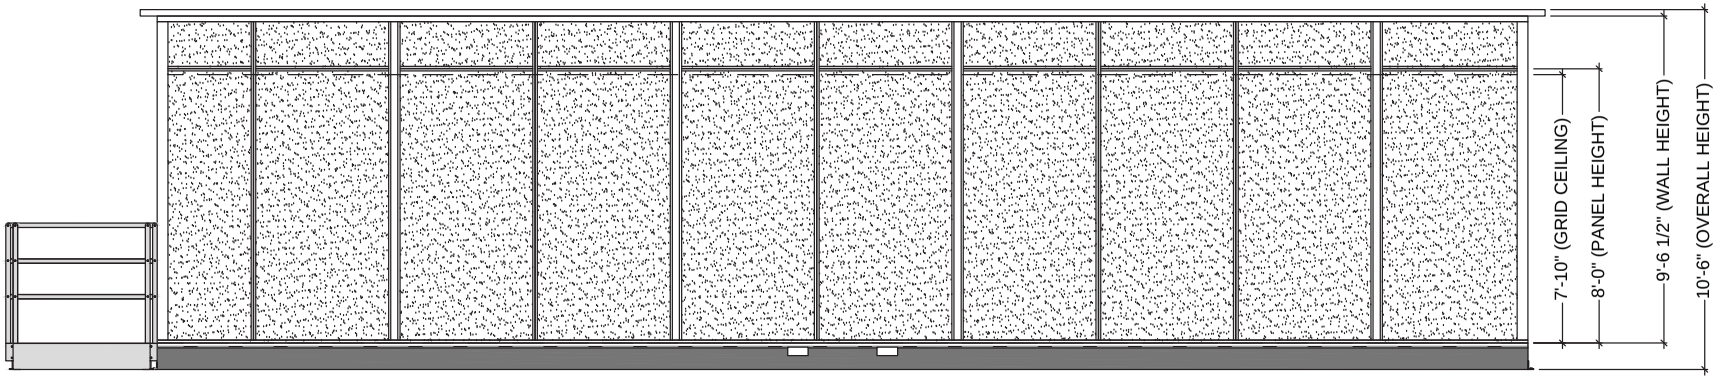

3 ELEVATION 3

N.T.S.

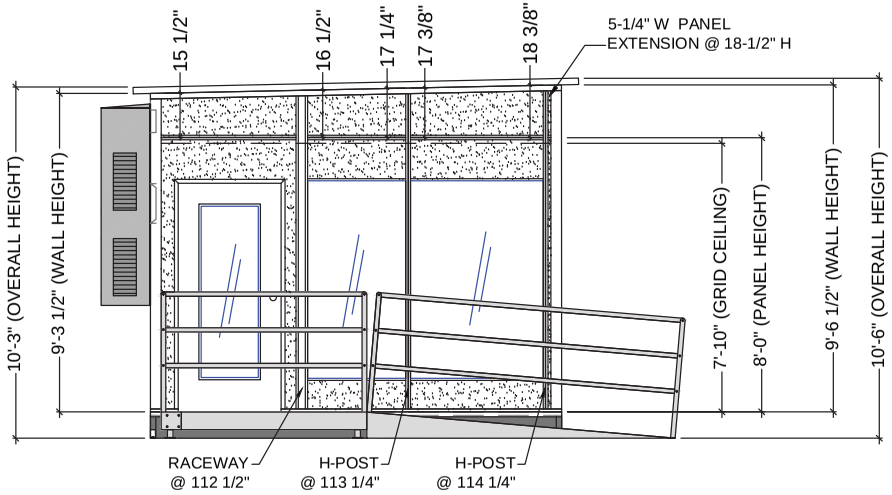

4 ELEVATION 4

N.T.S.

SHEET NUMBER:

A4

[redacted]

"BUILDING OUR WAY INTO YOUR FUTURE"

[redacted]

JOB NAME:	AAFES	BUILDING TYPE: EXTERIOR	WALL HT: 9'-6 1/2"	#	REVISIONS	BY	DATE
SOLD TO:	AAFES	SYSTEM: INTG. 400	CEILING HT: 7'-10"	1	REVISED PER CUSTOMER	JLS	09/11/07
JOB #	1631-G-AAF001-1	FRAME COLOR: MATCH SW6372 INVITING IVORY	OVERALL HT: 10'-6"	2	MOVED HVAC & SLOPE PER CUSTOMER	JLS	09/17/07
SALES ORDER #	SO03617	INTERIOR: WHITE VINYL CLAD HARDBOARD					
DESCRIPTION:	ELEVATIONS 3 & 4	EXTERIOR: MATCH SW6372 INVITING IVORY STUCCO EMBOSSED HB / OSB					

NOTICE OF PROPRIETARY PROPERTY

THE INFORMATION CONTAINED HEREIN IS THE PROPRIETARY PROPERTY OF [redacted] BUILDING SYSTEMS (AMBS). THE POSSESSOR AGREES TO THE FOLLOWING:
TO MAINTAIN THIS DOCUMENT IN CONFIDENCE.
NOT TO REPRODUCE OR COPY IT.
NOT TO REVEAL OR PUBLISH IT IN WHOLE OR IN PART.

12/8/2015 11:26:45 AM, jsearight

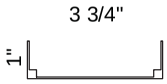

INTEGRA 400
FLOOR TRACK
DETAIL

UL CLASSIFIED
Composite Panel System
Control No. 59ZL

FLOOR TRACK SCHEDULE			
TRACK LETTER	LENGTH	QTY.	PROFILE
A	125"	2	
B	144"	2	
C	49"	2	
D	144"	4	
E	136 1/2"	1	
F	20"	2	

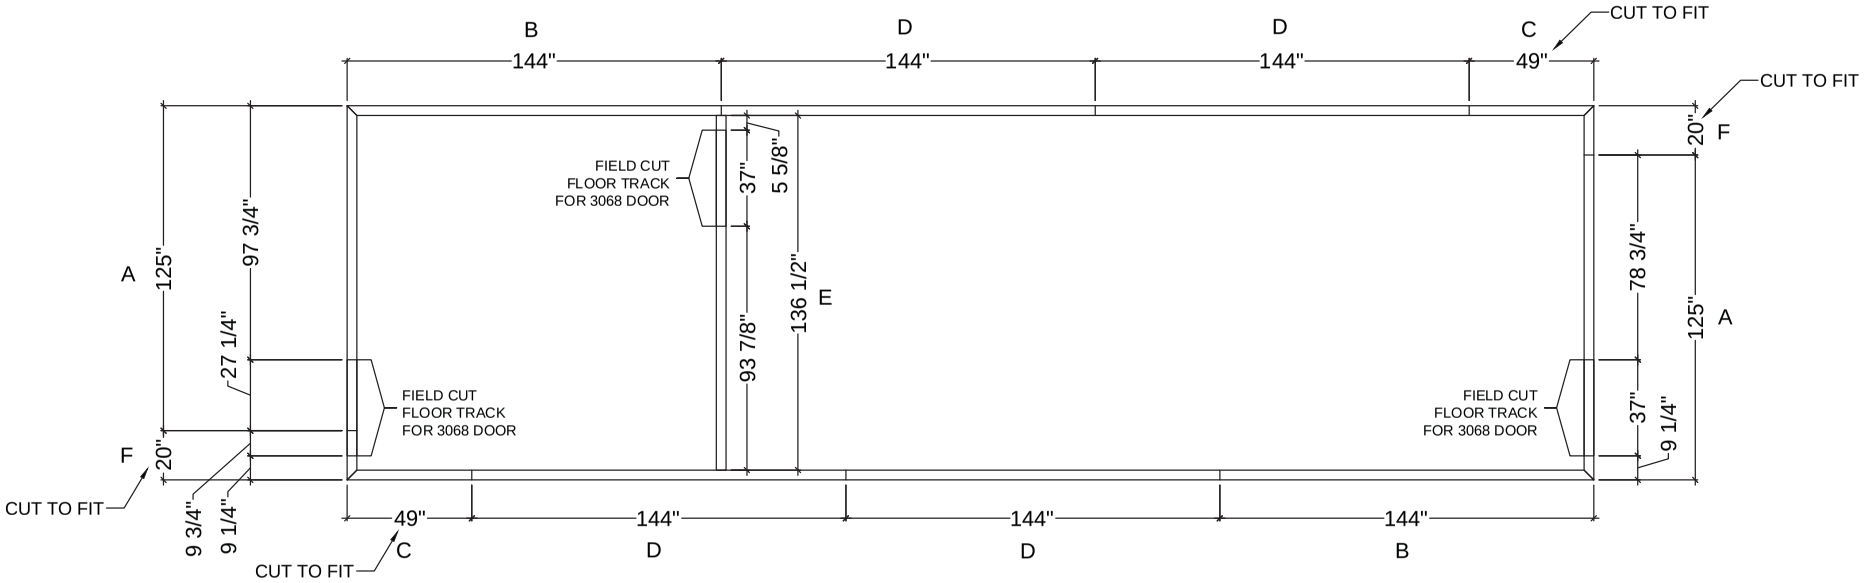

SHEET NUMBER:
T1

[redacted]

JOB NAME:	AAFES	BUILDING TYPE: EXTERIOR	WALL HT: 9'-6 1/2"	#	REVISIONS	BY	DATE
SOLD TO:	AAFES	SYSTEM: INTG. 400	CEILING HT: 7'-10"	1	REVISED PER CUSTOMER	JLS	09/11/07
JOB #	1631-G-AAF001-1	FRAME COLOR: MATCH SW6372 INVITING IVORY	OVERALL HT: 10'-6"	2	MOVED HVAC & SLOPE PER CUSTOMER	JLS	09/17/07
SALES ORDER #	SO03617	INTERIOR: WHITE VINYL CLAD HARDBOARD					
DESCRIPTION:	FLOOR TRACK	EXTERIOR: MATCH SW6372 INVITING IVORY STUCCO EMBOSSED HB / OSB					

NOTICE OF PROPRIETARY PROPERTY

THE INFORMATION CONTAINED HEREIN IS THE PROPRIETARY PROPERTY OF [redacted] BUILDING SYSTEMS (AMBS). THE POSSESSOR AGREES TO THE FOLLOWING:
TO MAINTAIN THIS DOCUMENT IN CONFIDENCE.
NOT TO REPRODUCE OR COPY IT.
NOT TO REVEAL OR PUBLISH IT IN WHOLE OR IN PART.

12/8/2015 11:26:50 AM, jsearight

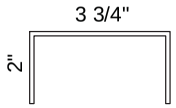

INTEGRA 400
TOP TRACK
DETAIL

TOP TRACK SCHEDULE			
TRACK LETTER	LENGTH	QTY.	PROFILE
A1	125"	2	
B1	144"	2	
C1	49"	2	
D1	144"	4	
E1	136 1/2"	1	
F1	20"	2	

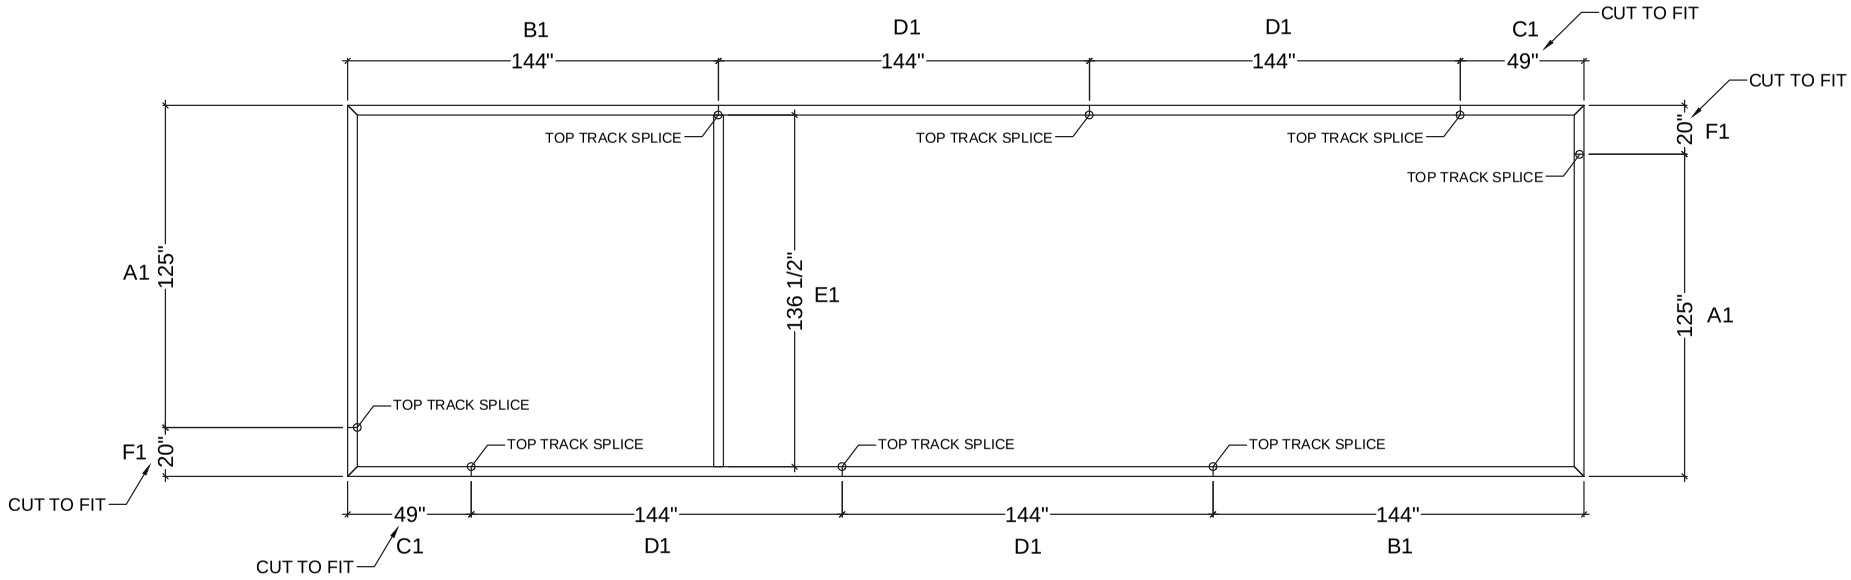

[redacted]S

"BUILDING OUR WAY INTO YOUR FUTURE"

[redacted]

JOB NAME:	AAFES	BUILDING TYPE: EXTERIOR	WALL HT: 9'-6 1/2"	#	REVISIONS	BY	DATE
SOLD TO:	AAFES	SYSTEM: INTG. 400	CEILING HT: 7'-10"	1	REVISED PER CUSTOMER	JLS	09/11/07
JOB #	1631-G-AAF001-1	FRAME COLOR: MATCH SW6372 INVITING IVORY	OVERALL HT: 10'-6"	2	MOVED HVAC & SLOPE PER CUSTOMER	JLS	09/17/07
SALES ORDER #	SO03617	INTERIOR: WHITE VINYL CLAD HARDBOARD					
DESCRIPTION:		EXTERIOR: MATCH SW6372 INVITING IVORY STUCCO EMBOSSED HB / OSB					

NOTICE OF PROPRIETARY PROPERTY

THE INFORMATION CONTAINED HEREIN IS THE PROPRIETARY PROPERTY OF [redacted] BUILDING SYSTEMS (AMBS). THE POSSESSOR AGREES TO THE FOLLOWING:
TO MAINTAIN THIS DOCUMENT IN CONFIDENCE.
NOT TO REPRODUCE OR COPY IT.
NOT TO REVEAL OR PUBLISH IT IN WHOLE OR IN PART.

12/8/2015 11:26:55 AM, jsearight

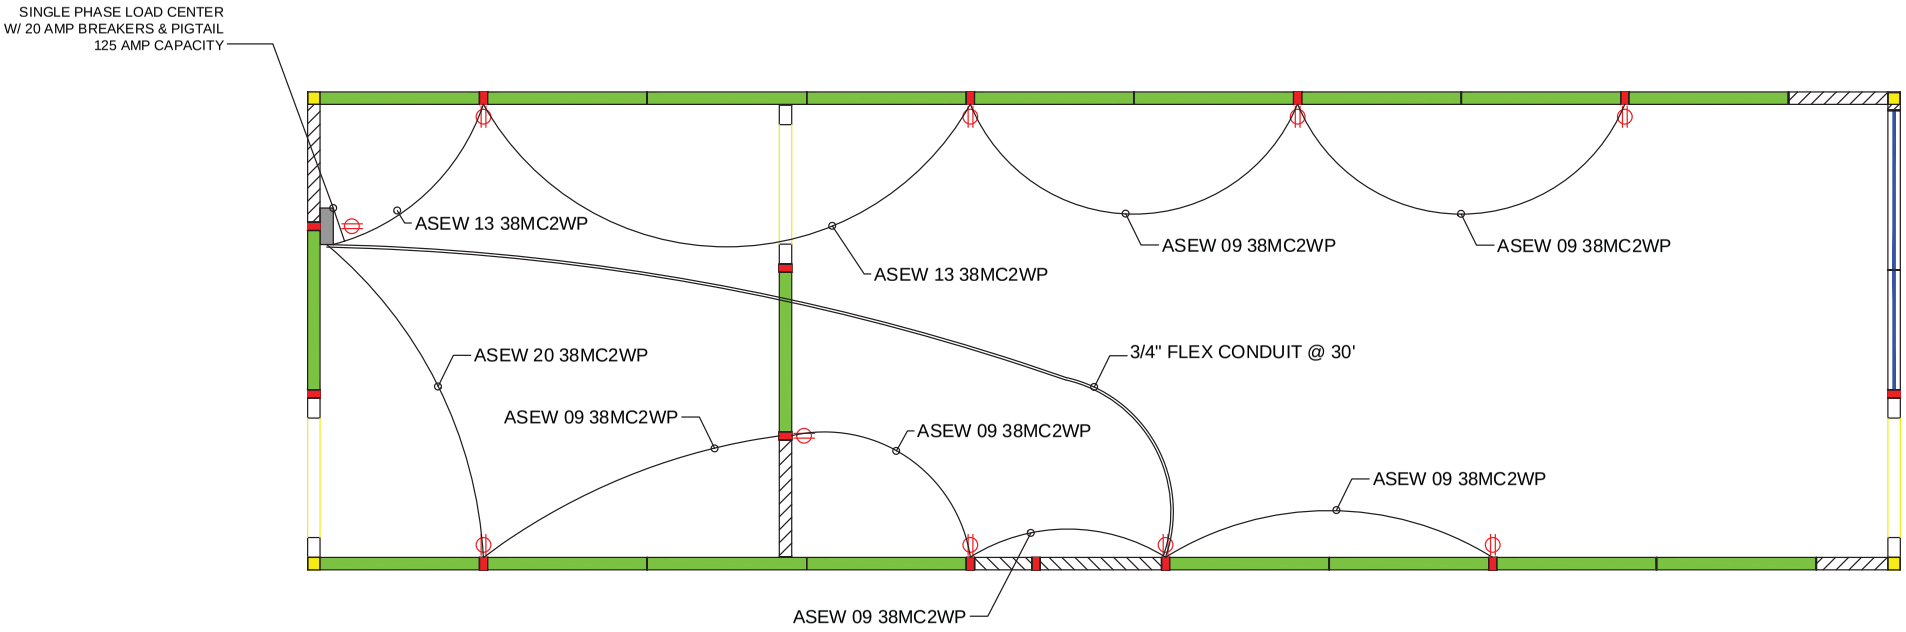

SHEET NUMBER:

E1

[redacted]

JOB NAME:	AAFES	BUILDING TYPE: EXTERIOR	WALL HT: 9'-6 1/2"	#	REVISIONS	BY	DATE
SOLD TO:	AAFES	SYSTEM: INTG. 400	CEILING HT: 7'-10"	1	REVISED PER CUSTOMER	JLS	09/11/07
JOB #	1631-G-AAF001-1	FRAME COLOR: MATCH SW6372 INVITING IVORY	OVERALL HT: 10'-6"	2	MOVED HVAC & SLOPE PER CUSTOMER	JLS	09/17/07
SALES ORDER #	SO03617	INTERIOR: WHITE VINYL CLAD HARDBOARD					
DESCRIPTION:	WHIPS-OUTLETS	EXTERIOR: MATCH SW6372 INVITING IVORY STUCCO EMBOSSED HB / OSB					

NOTICE OF PROPRIETARY PROPERTY

THE INFORMATION CONTAINED HEREIN IS THE PROPRIETARY PROPERTY OF [redacted] BUILDING SYSTEMS (AMBS). THE POSSESSOR AGREES TO THE FOLLOWING:
TO MAINTAIN THIS DOCUMENT IN CONFIDENCE.
NOT TO REPRODUCE OR COPY IT.
NOT TO REVEAL OR PUBLISH IT IN WHOLE OR IN PART.

12/8/2015 11:27:00 AM, jsearight

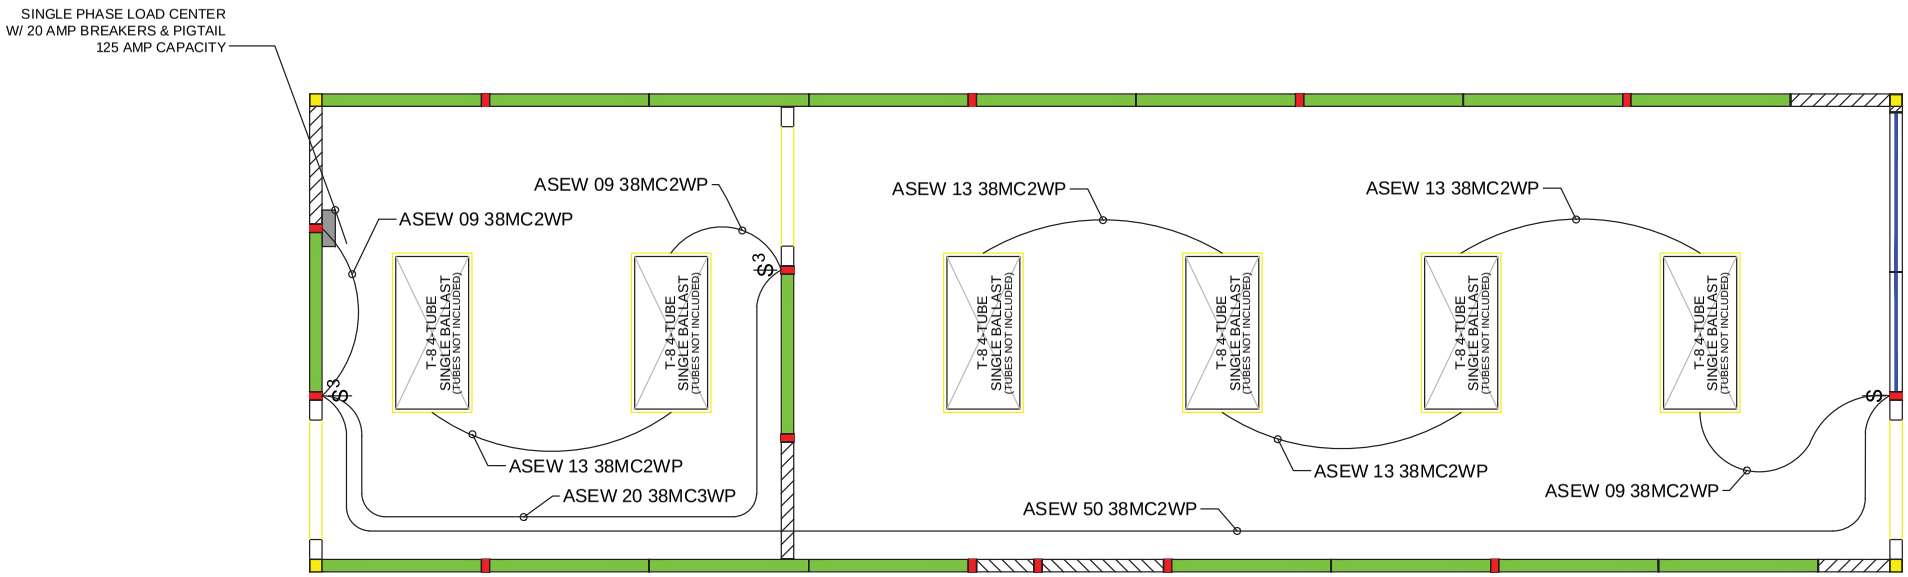

SHEET NUMBER:

E2

[redacted]

"BUILDING OUR WAY INTO YOUR FUTURE"

[redacted]

JOB NAME:	AAFES	BUILDING TYPE: EXTERIOR	WALL HT: 9'-6 1/2"	#	REVISIONS	BY	DATE
SOLD TO:	AAFES	SYSTEM: INTG. 400	CEILING HT: 7'-10"	1	REVISED PER CUSTOMER	JLS	09/11/07
JOB #	1631-G-AAF001-1	FRAME COLOR: MATCH SW6372 INVITING IVORY	OVERALL HT: 10'-6"	2	MOVED HVAC & SLOPE PER CUSTOMER	JLS	09/17/07
SALES ORDER #	SO03617	INTERIOR: WHITE VINYL CLAD HARDBOARD					
DESCRIPTION:	WHIPS-LIGHTS	EXTERIOR: MATCH SW6372 INVITING IVORY STUCCO EMBOSSED HB / OSB					

NOTICE OF PROPRIETARY PROPERTY

THE INFORMATION CONTAINED HEREIN IS THE PROPRIETARY PROPERTY OF [redacted] BUILDING SYSTEMS (AMBS). THE POSSESSOR AGREES TO THE FOLLOWING:
TO MAINTAIN THIS DOCUMENT IN CONFIDENCE.
NOT TO REPRODUCE OR COPY IT.
NOT TO REVEAL OR PUBLISH IT IN WHOLE OR IN PART.

12/8/2015 11:27:05 AM, jsearight

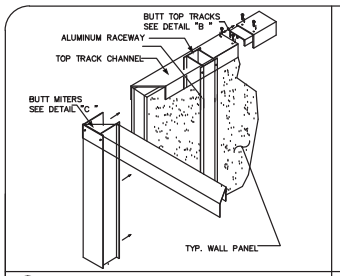

A CORNER MITER AND VERTICAL EXTRUSION CONNECTIONS

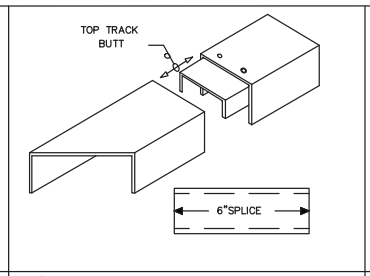

B TOP TRACK SPLICE

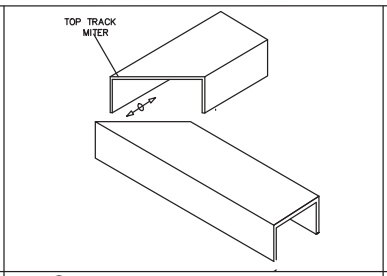

C TOP TRACK MITER

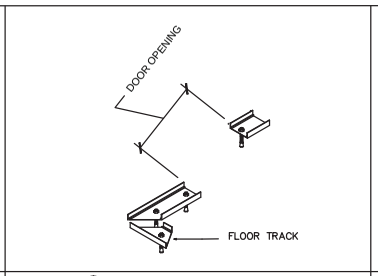

D DOOR OPENING

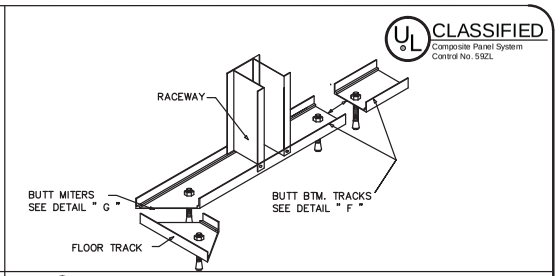

E CORNER MITER AND VERTICAL EXTRUSION CONNECTIONS

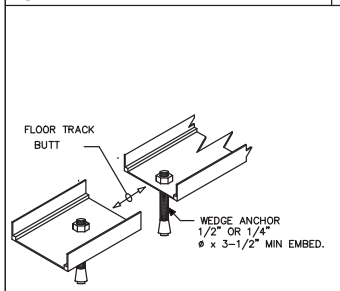

F FLOOR TRACK CONNECTION

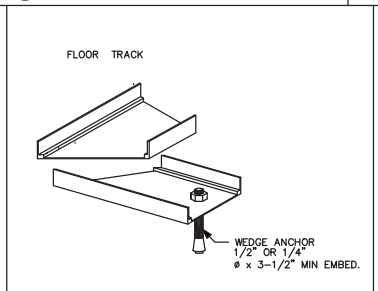

G FLOOR TRACK MITER

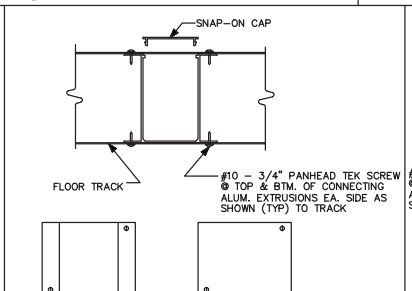

H RACEWAY DETAIL

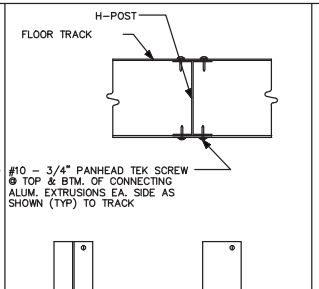

I H-POST DETAIL

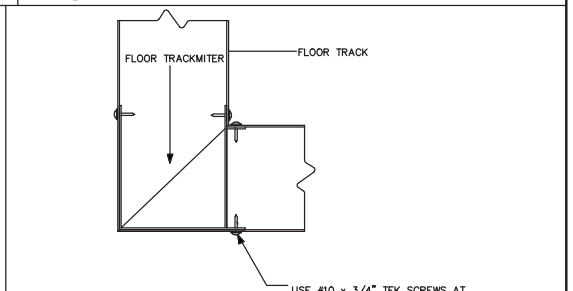

J CORNER POST DETAIL

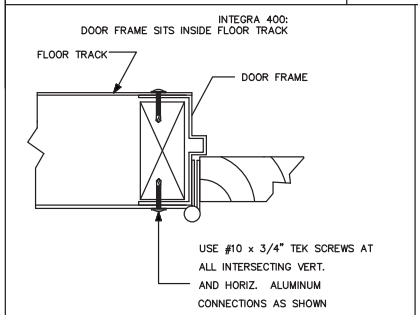

K INTEGRA 400 DOOR FRAME (TYP.)

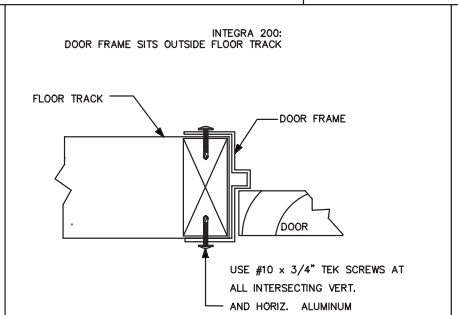

L INTEGRA 200 DOOR FRAME (TYP.)

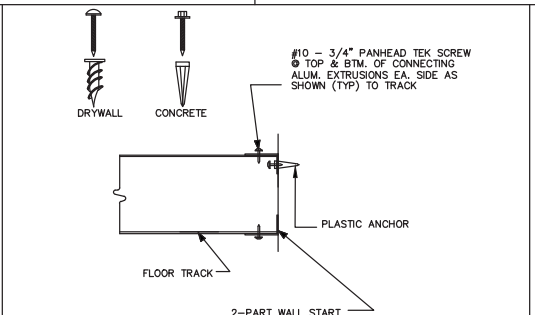

M 2-PART WALL START

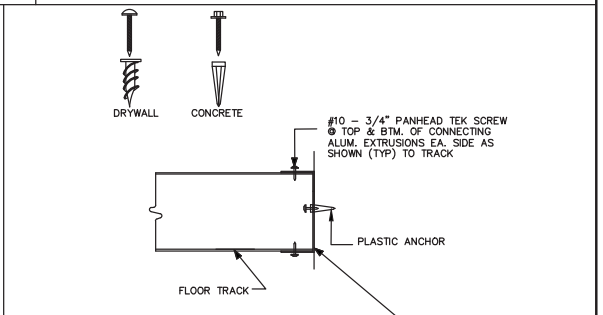

N WALL START

SHEET NUMBER:

D1

[redacted]

"BUILDING OUR WAY INTO YOUR FUTURE"

[redacted]

JOB NAME:	AAFES	BUILDING TYPE: EXTERIOR	WALL HT: 9'-6 1/2"	#	REVISIONS	BY	DATE
SOLD TO:	AAFES	SYSTEM: INTG. 400	CEILING HT: 7'-10"	1	REVISED PER CUSTOMER	JLS	09/11/07
JOB #	1631-G-AAF001-1	FRAME COLOR: MATCH SW6372 INVITING IVORY	OVERALL HT: 10'-6"	2	MOVED HVAC & SLOPE PER CUSTOMER	JLS	09/17/07
SALES ORDER #	SO03617	INTERIOR: WHITE VINYL CLAD HARDBOARD					
DESCRIPTION:	DETAILS	EXTERIOR: MATCH SW6372 INVITING IVORY STUCCO EMBOSSED HB / OSB					

NOTICE OF PROPRIETARY PROPERTY

THE INFORMATION CONTAINED HEREIN IS THE PROPRIETARY PROPERTY OF [redacted] BUILDING SYSTEMS (AMBS). THE POSSESSOR AGREES TO THE FOLLOWING:
TO MAINTAIN THIS DOCUMENT IN CONFIDENCE.
NOT TO REPRODUCE OR COPY IT.
NOT TO REVEAL OR PUBLISH IT IN WHOLE OR IN PART.

12/8/2015 11:27:10 AM, jsearight

BLDG. 1 - FLOOR PLAN (A)

UL CLASSIFIED
Composite Panel System
Control No. 59ZL

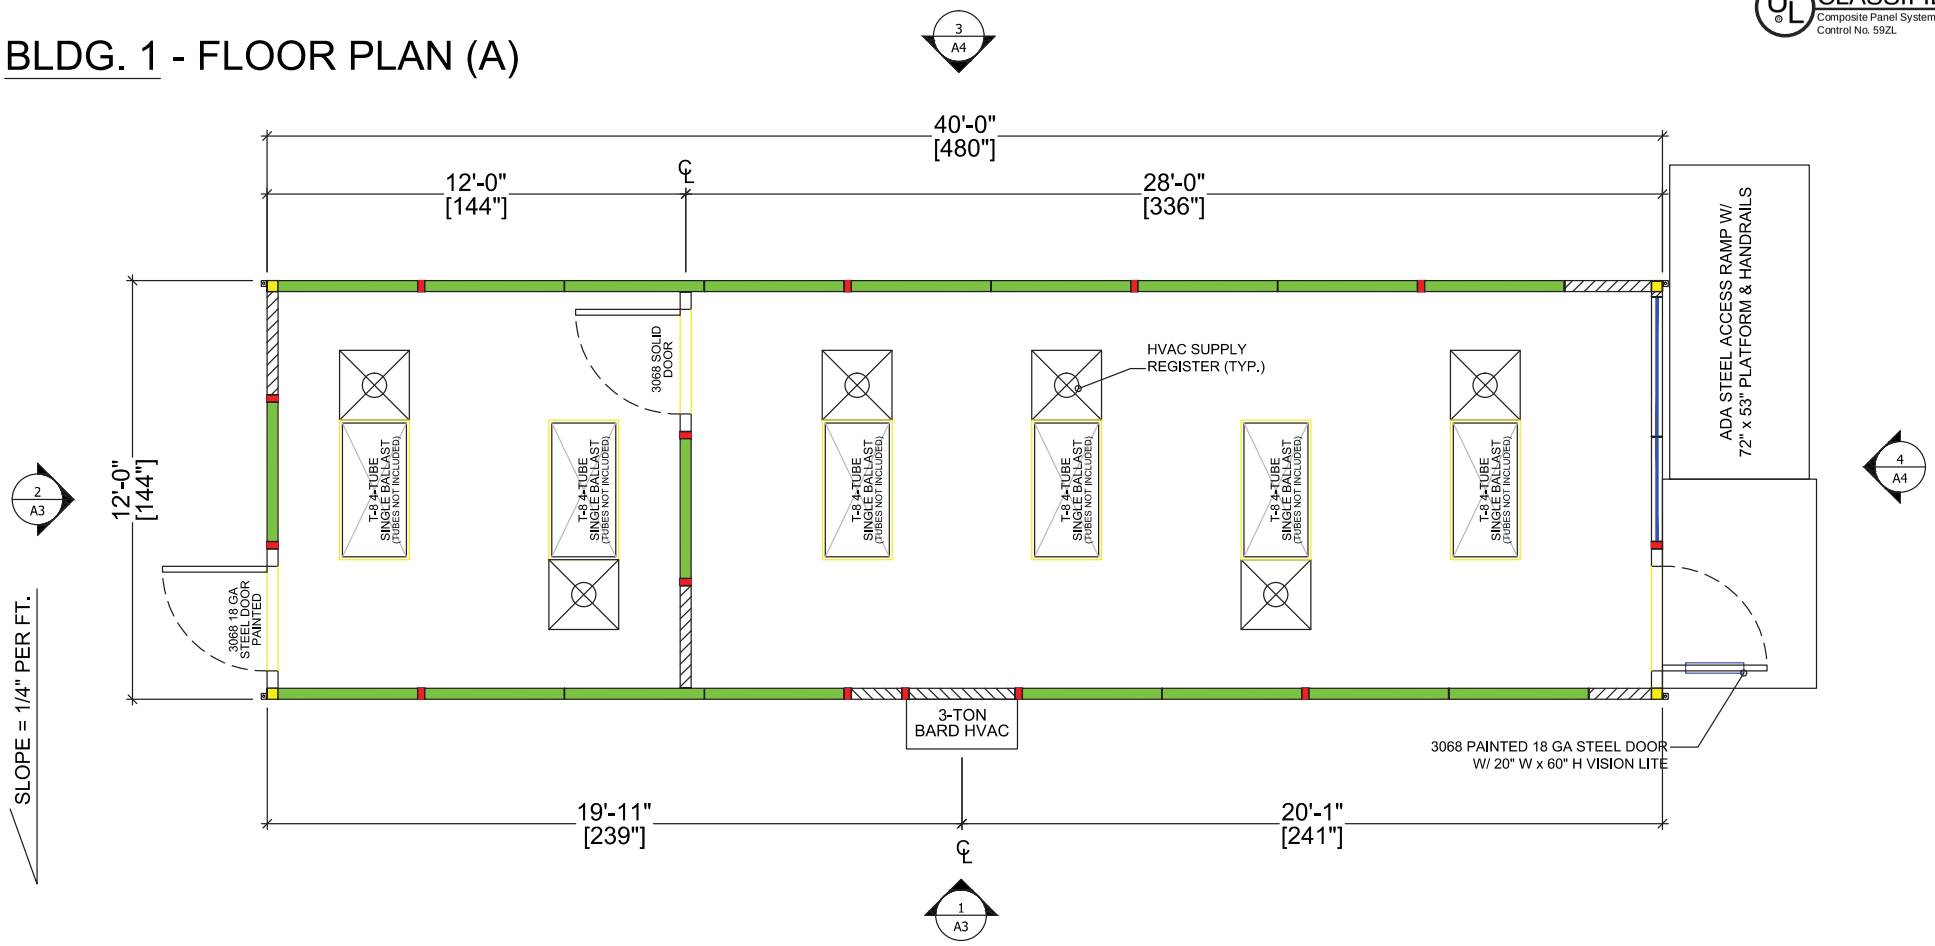

SHEET NUMBER:

D2

[redacted]

"BUILDING OUR WAY INTO YOUR FUTURE"

[redacted]

JOB NAME:	AAFES	BUILDING TYPE: EXTERIOR	WALL HT: 9'-6 1/2"	#	REVISIONS	BY	DATE
SOLD TO:	AAFES	SYSTEM: INTG. 400	CEILING HT: 7'-10"	1	REVISED PER CUSTOMER	JLS	09/11/07
JOB #	1631-G-AAF001-1	FRAME COLOR: MATCH SW6372 INVITING IVORY	OVERALL HT: 10'-6"	2	MOVED HVAC & SLOPE PER CUSTOMER	JLS	09/17/07
SALES ORDER #	SO03617	INTERIOR: WHITE VINYL CLAD HARDBOARD					
DESCRIPTION:	HVAC	EXTERIOR: MATCH SW6372 INVITING IVORY STUCCO EMBOSSED HB / OSB					

NOTICE OF PROPRIETARY PROPERTY

THE INFORMATION CONTAINED HEREIN IS THE PROPRIETARY PROPERTY OF [redacted] BUILDING SYSTEMS (AMBS). THE POSSESSOR AGREES TO THE FOLLOWING:
TO MAINTAIN THIS DOCUMENT IN CONFIDENCE.
NOT TO REPRODUCE OR COPY IT.
NOT TO REVEAL OR PUBLISH IT IN WHOLE OR IN PART.

12/8/2015 11:27:15 AM, jsearight

UL CLASSIFIED
Composite Panel System
Control No. 59ZL

ADA STEEL ACCESS RAMP W/ 72" x 53" PLATFORM & HANDRAILS FOR FLOOR PLAN (A)

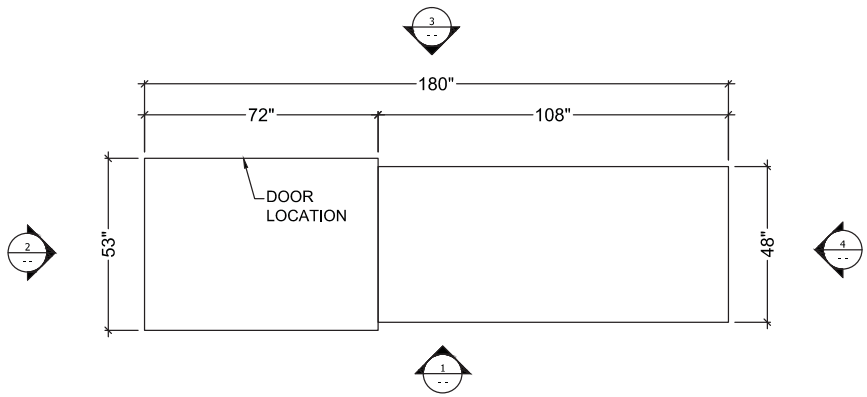

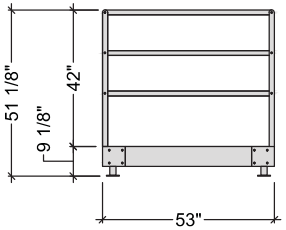

2 ELEVATION 2
N.T.S.

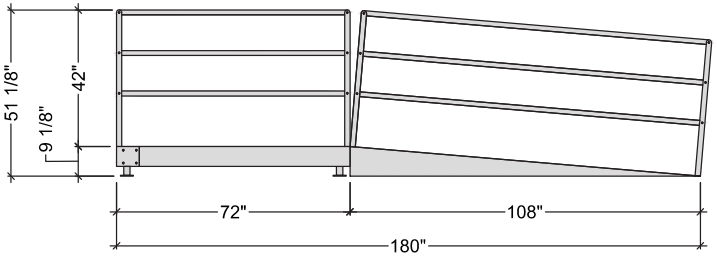

1 ELEVATION 1
N.T.S.

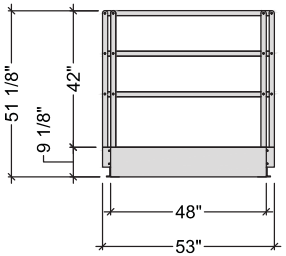

4 ELEVATION 4
N.T.S.

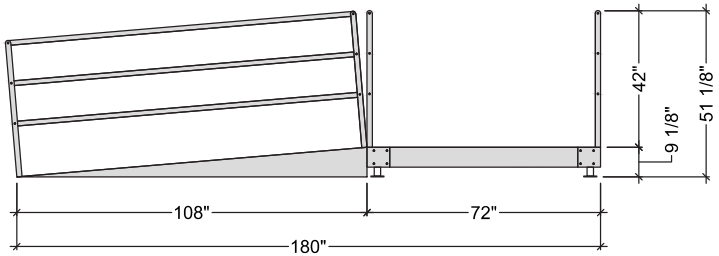

3 ELEVATION 3
N.T.S.

SHEET NUMBER:
D3

[redacted]
"BUILDING OUR WAY INTO YOUR FUTURE"
[redacted]

JOB NAME:	AAFES	BUILDING TYPE: EXTERIOR	WALL HT: 9'-6 1/2"	#	REVISIONS	BY	DATE
SOLD TO:	AAFES	SYSTEM: INTG. 400	CEILING HT: 7'-10"	1	REVISED PER CUSTOMER	JLS	09/11/07
JOB #	1631-G-AAF001-1	FRAME COLOR: MATCH SW6372 INVITING IVORY	OVERALL HT: 10'-6"	2	MOVED HVAC & SLOPE PER CUSTOMER	JLS	09/17/07
SALES ORDER #	SO03617	INTERIOR: WHITE VINYL CLAD HARDBOARD					
DESCRIPTION:	RAMP DETAILS	EXTERIOR: MATCH SW6372 INVITING IVORY STUCCO EMBOSSED HB / OSB					

NOTICE OF PROPRIETARY PROPERTY

THE INFORMATION CONTAINED HEREIN IS THE PROPRIETARY PROPERTY OF [redacted] BUILDING SYSTEMS (AMBS). THE POSSESSOR AGREES TO THE FOLLOWING:
TO MAINTAIN THIS DOCUMENT IN CONFIDENCE.
NOT TO REPRODUCE OR COPY IT.
NOT TO REVEAL OR PUBLISH IT IN WHOLE OR IN PART.

12/8/2015 11:27:20 AM, jsearight

FB401208WO
CUSTOM 40' x 12' STEEL BASE

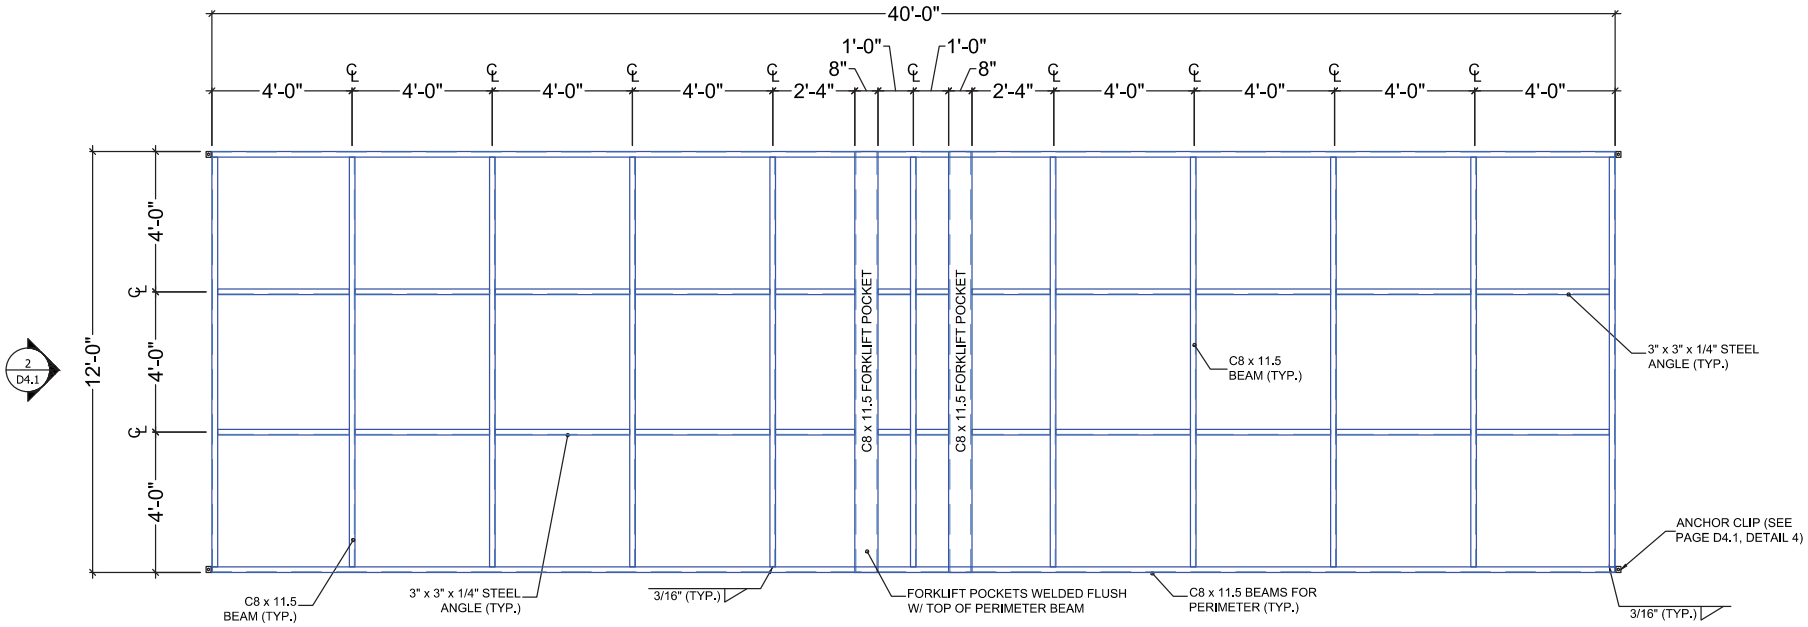

ALL 12'-0" SECTIONS TO BE
COPED INTO 40'-0" SECTIONS

USE SHERWIN WILLIAMS KEM 4000 HIGH SOLIDS
ALKYD LOW GLOSS COATING (LIGHT GRAY)

SHEET NUMBER:

D4

[redacted]

"BUILDING OUR WAY INTO YOUR FUTURE"

[redacted]

JOB NAME:	AAFES	BUILDING TYPE: EXTERIOR	WALL HT: 9'-6 1/2"	#	REVISIONS	BY	DATE	NOTICE OF PROPRIETARY PROPERTY
SOLD TO:	AAFES	SYSTEM: INTG. 400	CEILING HT: 7'-10"	1	REVISED PER CUSTOMER	JLS	09/11/07	THE INFORMATION CONTAINED HEREIN IS THE PROPRIETARY PROPERTY OF [redacted] BUILDING SYSTEMS (AMBS). THE POSSESSOR AGREES TO THE FOLLOWING: TO MAINTAIN THIS DOCUMENT IN CONFIDENCE. NOT TO REPRODUCE OR COPY IT. NOT TO REVEAL OR PUBLISH IT IN WHOLE OR IN PART.
JOB #	1631-G-AAF001-1	FRAME COLOR: MATCH SW6372 INVITING IVORY	OVERALL HT: 10'-6"	2	MOVED HVAC & SLOPE PER CUSTOMER	JLS	09/17/07	
SALES ORDER #	SO03617	INTERIOR: WHITE VINYL CLAD HARDBOARD						
DESCRIPTION:	BASE DETAILS 1	EXTERIOR: MATCH SW6372 INVITING IVORY STUCCO EMBOSSED HB / OSB						

12/8/2015 11:27:25 AM, jsearight

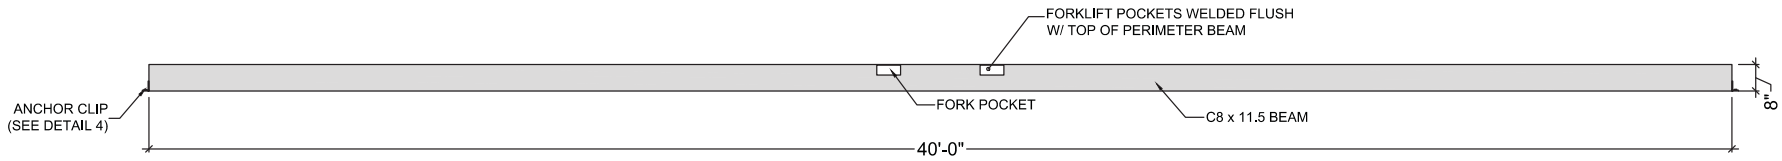

1 ELEVATION 1 - FRONT OF STEEL BASE

N.T.S.

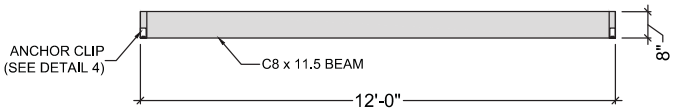

2 ELEVATION 2 - SIDE OF STEEL BASE

N.T.S.

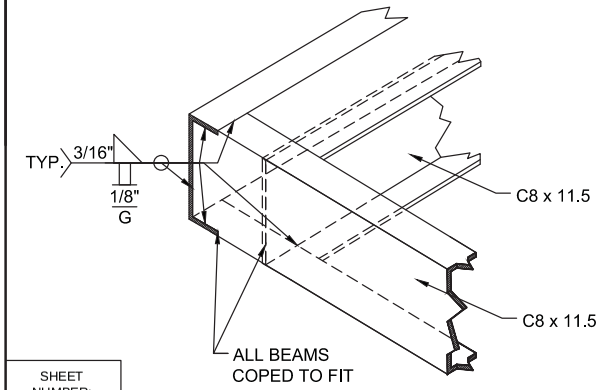

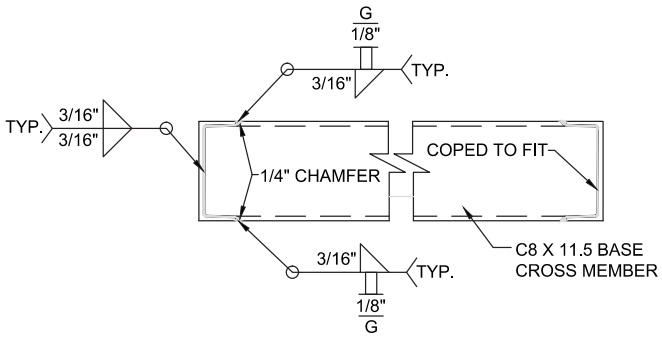

DETAIL 4 - ANCHOR CLIP

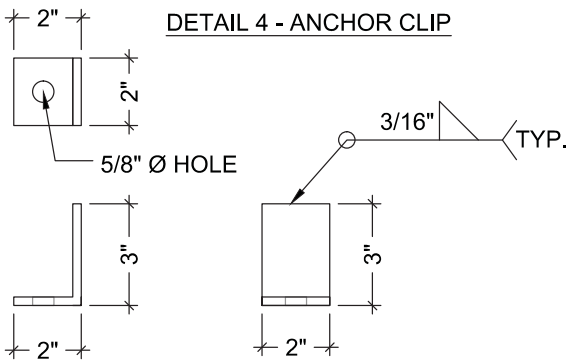

SHEET NUMBER:

D4.1

[redacted]

"BUILDING OUR WAY INTO YOUR FUTURE"

[redacted]

JOB NAME:	AAFES	BUILDING TYPE: EXTERIOR	WALL HT: 9'-6 1/2"	#	REVISIONS	BY	DATE
SOLD TO:	AAFES	SYSTEM: INTG. 400	CEILING HT: 7'-10"	1	REVISED PER CUSTOMER	JLS	09/11/07
JOB #	1631-G-AAF001-1	FRAME COLOR: MATCH SW6372 INVITING IVORY	OVERALL HT: 10'-6"	2	MOVED HVAC & SLOPE PER CUSTOMER	JLS	09/17/07
SALES ORDER #	SO03617	INTERIOR: WHITE VINYL CLAD HARDBOARD					
DESCRIPTION:	BASE DETAILS 1.1	EXTERIOR: MATCH SW6372 INVITING IVORY STUCCO EMBOSSED HB / OSB					

NOTICE OF PROPRIETARY PROPERTY

THE INFORMATION CONTAINED HEREIN IS THE PROPRIETARY PROPERTY OF [redacted] BUILDING SYSTEMS (AMBS). THE POSSESSOR AGREES TO THE FOLLOWING:
TO MAINTAIN THIS DOCUMENT IN CONFIDENCE.
NOT TO REPRODUCE OR COPY IT.
NOT TO REVEAL OR PUBLISH IT IN WHOLE OR IN PART.

12/8/2015 11:27:30 AM, jsearight

ASFB401208WO
PLYWOOD LAYOUT FOR
CUSTOM 40' x 12' BASE

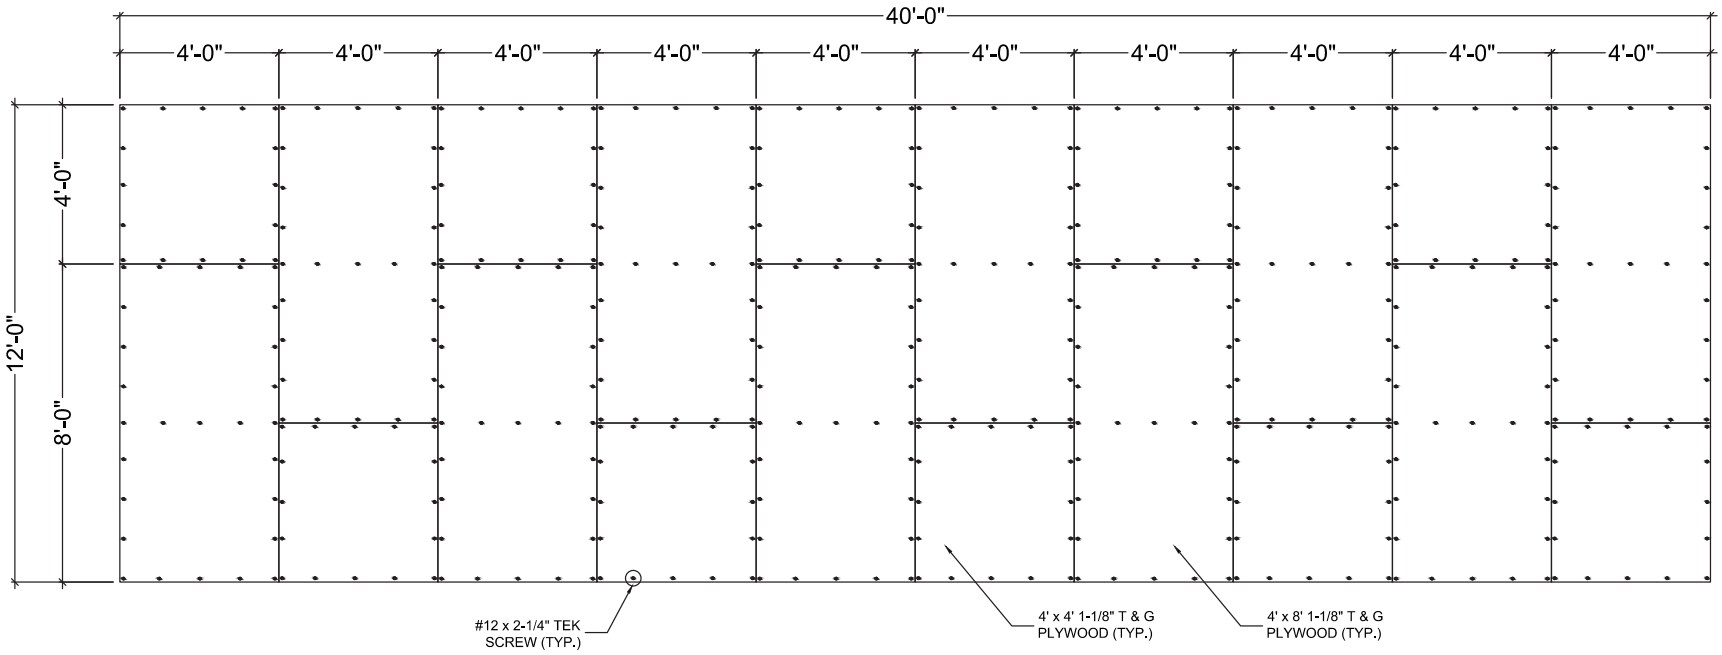

SHEET NUMBER:

D5

[redacted]

"BUILDING OUR WAY INTO YOUR FUTURE"

[redacted]

JOB NAME:	AAFES	BUILDING TYPE: EXTERIOR	WALL HT: 9'-6 1/2"	#	REVISIONS	BY	DATE	NOTICE OF PROPRIETARY PROPERTY
SOLD TO:	AAFES	SYSTEM: INTG. 400	CEILING HT: 7'-10"	1	REVISED PER CUSTOMER	JLS	09/11/07	THE INFORMATION CONTAINED HEREIN IS THE PROPRIETARY PROPERTY OF [redacted] BUILDING SYSTEMS (AMBS). THE POSSESSOR AGREES TO THE FOLLOWING: TO MAINTAIN THIS DOCUMENT IN CONFIDENCE. NOT TO REPRODUCE OR COPY IT. NOT TO REVEAL OR PUBLISH IT IN WHOLE OR IN PART.
JOB #	1631-G-AAF001-1	FRAME COLOR: MATCH SW6372 INVITING IVORY	OVERALL HT: 10'-6"	2	MOVED HVAC & SLOPE PER CUSTOMER	JLS	09/17/07	
SALES ORDER #	SO03617	INTERIOR: WHITE VINYL CLAD HARDBOARD						
DESCRIPTION:	BASE DETAILS 2	EXTERIOR: MATCH SW6372 INVITING IVORY STUCCO EMBOSSED HB / OSB						

12/8/2015 11:27:35 AM, jsearight

EAVE LAYOUT

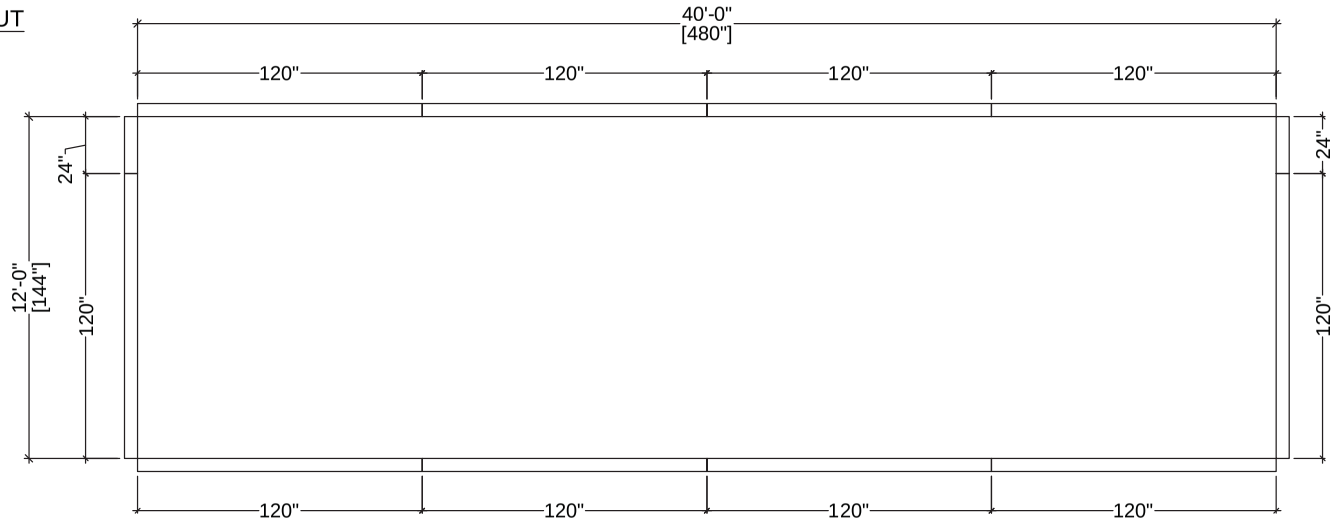

UL CLASSIFIED
Composite Panel System
Control No. 59ZL

EAVE PROFILE

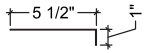

(4) CORNER EAVES

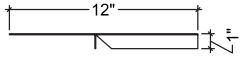

FRONT VIEW

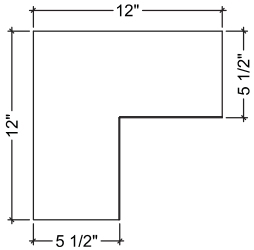

PLAN VIEW

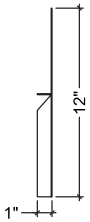

SIDE VIEW

SHEET NUMBER:

D6

[redacted]

"BUILDING OUR WAY INTO YOUR FUTURE"

[redacted]

JOB NAME:	AAFES	BUILDING TYPE: EXTERIOR	WALL HT: 9'-6 1/2"	#	REVISIONS	BY	DATE
SOLD TO:	AAFES	SYSTEM: INTG. 400	CEILING HT: 7'-10"	1	REVISED PER CUSTOMER	JLS	09/11/07
JOB #	1631-G-AAF001-1	FRAME COLOR: MATCH SW6372 INVITING IVORY	OVERALL HT: 10'-6"	2	MOVED HVAC & SLOPE PER CUSTOMER	JLS	09/17/07
SALES ORDER #	SO03617	INTERIOR: WHITE VINYL CLAD HARDBOARD					
DESCRIPTION:	EAVE LAYOUT	EXTERIOR: MATCH SW6372 INVITING IVORY STUCCO EMBOSSED HB / OSB					

NOTICE OF PROPRIETARY PROPERTY

THE INFORMATION CONTAINED HEREIN IS THE PROPRIETARY PROPERTY OF [redacted] BUILDING SYSTEMS (AMBS). THE POSSESSOR AGREES TO THE FOLLOWING:
TO MAINTAIN THIS DOCUMENT IN CONFIDENCE.
NOT TO REPRODUCE OR COPY IT.
NOT TO REVEAL OR PUBLISH IT IN WHOLE OR IN PART.

12/8/2015 11:27:40 AM, jsearight

UL CLASSIFIED
Composite Panel System
Control No. 59ZL

CAP LAYOUT

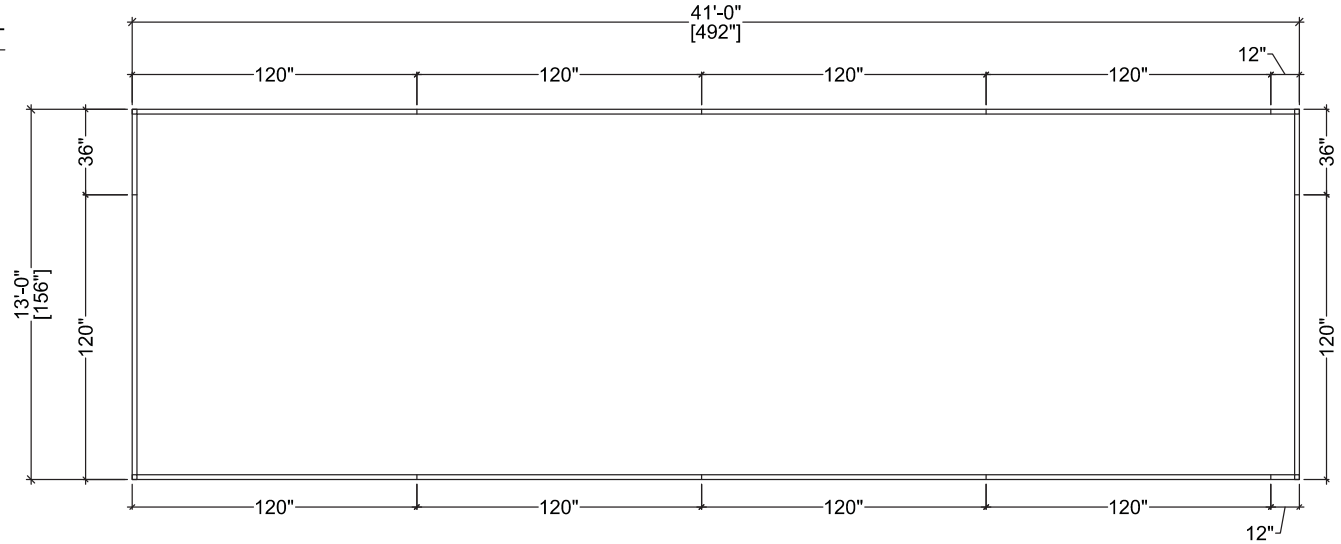

CAP PROFILE

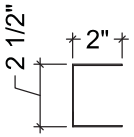

SHEET NUMBER:

D7

[redacted]

"BUILDING OUR WAY INTO YOUR FUTURE"

[redacted]

JOB NAME:	AAFES	BUILDING TYPE: EXTERIOR	WALL HT: 9'-6 1/2"	#	REVISIONS	BY	DATE
SOLD TO:	AAFES	SYSTEM: INTG. 400	CEILING HT: 7'-10"	1	REVISED PER CUSTOMER	JLS	09/11/07
JOB #	1631-G-AAF001-1	FRAME COLOR: MATCH SW6372 INVITING IVORY	OVERALL HT: 10'-6"	2	MOVED HVAC & SLOPE PER CUSTOMER	JLS	09/17/07
SALES ORDER #	SO03617	INTERIOR: WHITE VINYL CLAD HARDBOARD					
DESCRIPTION:	CAP LAYOUT	EXTERIOR: MATCH SW6372 INVITING IVORY STUCCO EMBOSSED HB / OSB					

NOTICE OF PROPRIETARY PROPERTY

THE INFORMATION CONTAINED HEREIN IS THE PROPRIETARY PROPERTY OF [redacted] BUILDING SYSTEMS (AMBS). THE POSSESSOR AGREES TO THE FOLLOWING:
TO MAINTAIN THIS DOCUMENT IN CONFIDENCE.
NOT TO REPRODUCE OR COPY IT.
NOT TO REVEAL OR PUBLISH IT IN WHOLE OR IN PART.

12/8/2015 11:27:45 AM, jsearight

UL CLASSIFIED
Composite Panel System
Control No. 59ZL

BARD HVAC

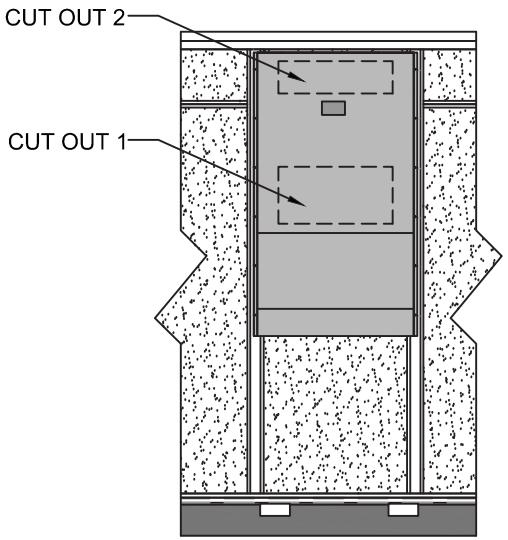

BARD HVAC CUT OUTS

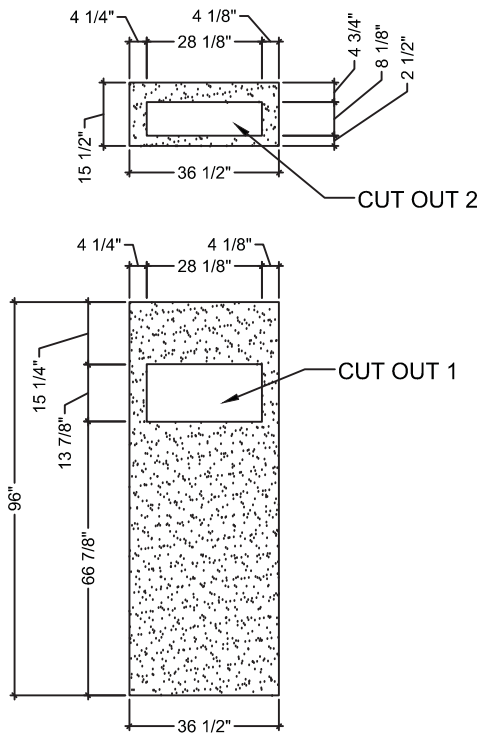

HOLE LOCATIONS IN RACEWAYS FOR BARD

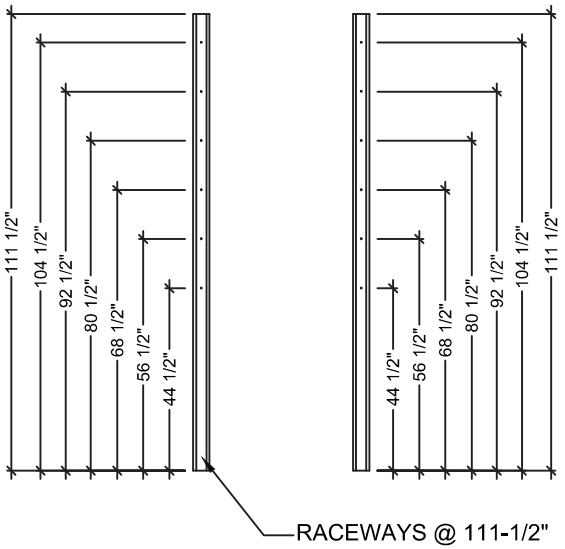

SHEET NUMBER:

D8

[redacted]

"BUILDING OUR WAY INTO YOUR FUTURE"

[redacted]

JOB NAME:	AAFES	BUILDING TYPE: EXTERIOR	WALL HT: 9'-6 1/2"	#	REVISIONS	BY	DATE
SOLD TO:	AAFES	SYSTEM: INTG. 400	CEILING HT: 7'-10"	1	REVISED PER CUSTOMER	JLS	09/11/07
JOB #	1631-G-AAF001-1	FRAME COLOR: MATCH SW6372 INVITING IVORY	OVERALL HT: 10'-6"	2	MOVED HVAC & SLOPE PER CUSTOMER	JLS	09/17/07
SALES ORDER #	SO03617	INTERIOR: WHITE VINYL CLAD HARDBOARD					
DESCRIPTION:	BARD CUTOUTS	EXTERIOR: MATCH SW6372 INVITING IVORY STUCCO EMBOSSED HB / OSB					

NOTICE OF PROPRIETARY PROPERTY

THE INFORMATION CONTAINED HEREIN IS THE PROPRIETARY PROPERTY OF [redacted] BUILDING SYSTEMS (AMBS). THE POSSESSOR AGREES TO THE FOLLOWING:
TO MAINTAIN THIS DOCUMENT IN CONFIDENCE.
NOT TO REPRODUCE OR COPY IT.
NOT TO REVEAL OR PUBLISH IT IN WHOLE OR IN PART.

12/8/2015 11:27:50 AM, jsearight