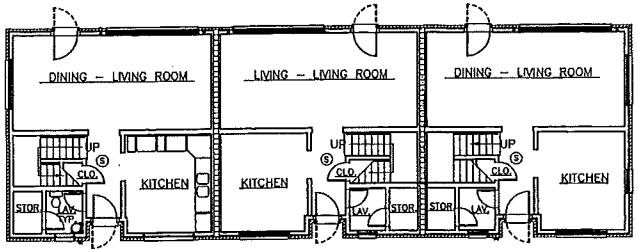

FIRST FLOOR PLAN
SCALE: 1/4" = 1'-0"

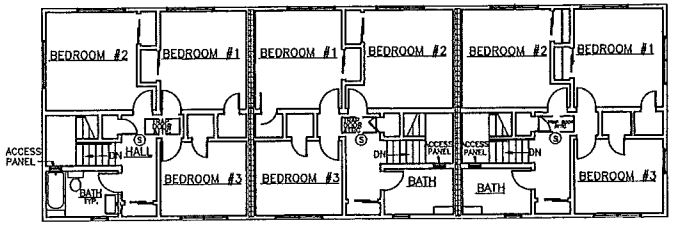

SECOND FLOOR PLAN
SCALE: 1/4" = 1'-0"

TRIPLEX HOUSING

REV.	DATE	APPR.	DESCRIPTION	BY

DESIGNED SA
DRAWN SA
EDITED SA
CHECKED –
REVIEWED BY: S. ARSENAULT
PROJECT ENGINEER
REVIEWED BY: A. JACOBS, JR
BRANCH CHIEF
REVIEWED BY: P. PETERS
TECHNICAL DIRECTOR

U.S. COAST GUARD PROVIDENCE, RI
CIVIL ENGINEERING UNIT
SMOKE DETECTOR INSTALLATION
U.S.C.G. STATION SHARK RIVER
AVON NEW JERSEY
DUPLEX/TRIPLEX HOUSING
FLOOR PLAN

APPROVED: P. PETERS BY DIRECTION OF THE COMMANDING OFFICER, CEU — DATE 4/10/96
DISCIPLINE/SHT NO 3
DRAWING NUMBER P000583
01–P4444
SCALE: AS SHOWN
SHEET 3 OF 3

USCG, CEU PROVIDENCE
WARWICK, RI
(401) 735-1700
P0583D03

PLOTTING SCALE: