## REAL PROPERTY FACILITY NAME

| RPFN | FACILITY NAME |
|---|---|
| LLL | LAND |
| MF1 | FENCING |
| OK1 | TRIPLEX QTRS |
| OV1 | HOUSING STORAGE #2 |
| OV2 | HOUSING STORAGE #4 |
| OV3 | HOUSING STORAGE #6 |
| OV4 | HOUSING STORAGE |
| PA1 | DRAVEWAYS |
| PS1 | SIDEWALKS |
| UC1 | UNDERGROUND TELEPHONE LINES |
| UE1 | UNDERGROUND ELECTRICAL LINES |
| US1 | SEWER LINES |
| UW1 | WATER LINES |

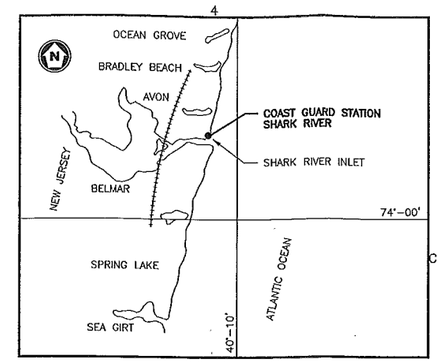


VICINITY MAP
SCALE: NONE

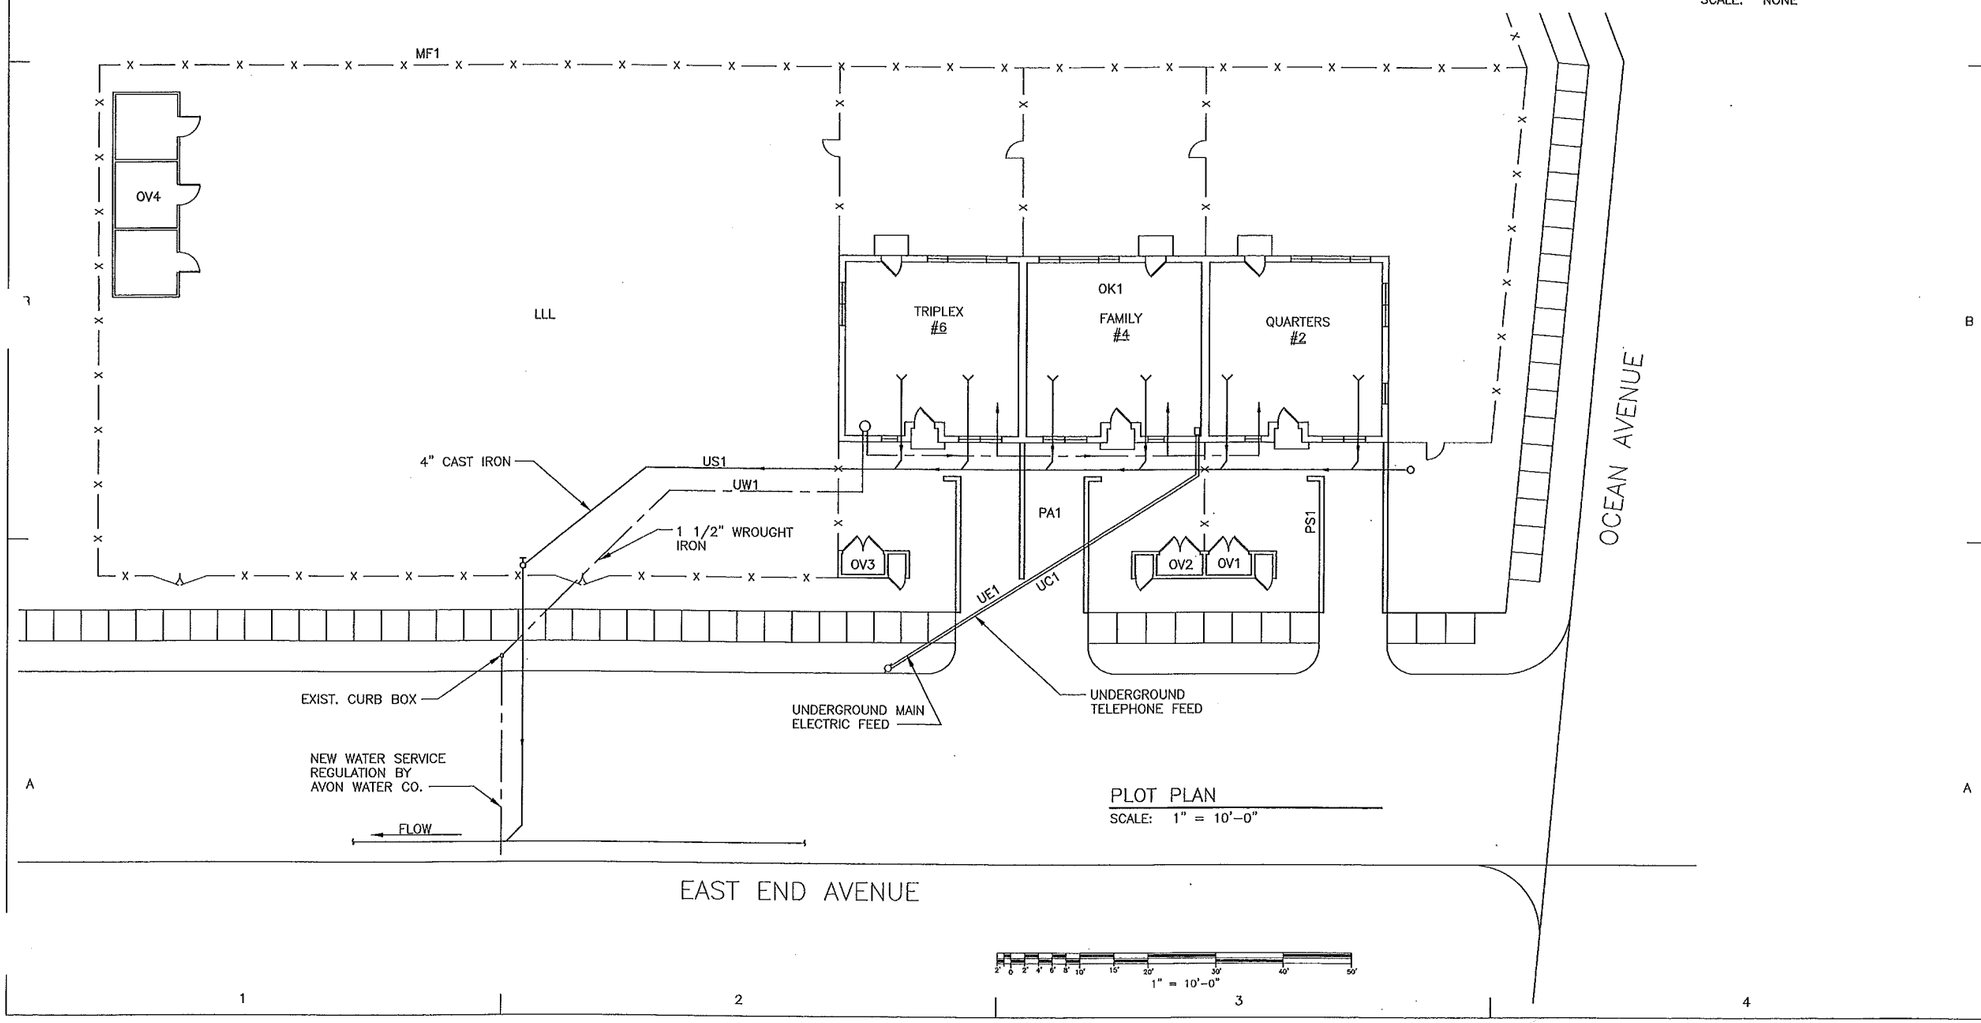


PLOT PLAN
SCALE: 1" = 10'-0"

DICHROMA INCORPORATED
ALEXANDRIA, VIRGINIA
(703) 921-1440

CONSULTANTS

U. S. COAST GUARD
CIVIL ENGINEERING UNIT
CLEVELAND

USCG. CEU CLEVELAND
1240 EAST 9TH STREET
CLEVELAND, OH 44199-2060

ISSUE

| MARK | DATE | DESCRIPTION |
|---|---|---|
| 01 | 07/02/02 | BW |

A/E PROJECT NO: 390
CAD FILE NAME: 05-30217-02
DESIGNED BY: MDH
DRAWN BY: BW
EDITED BY:
CHECKED BY:

SCALE: PLOT SCALE:

SHEET TITLE

STATION SHARK RIVER
AVON NEW JERSEY
TRIPLEX QUARTERS

PLOT PLAN

| REVIEWED BY: M.D. HENRY | REVIEWED BY: D.C. RESSEL | REVIEWED BY: L.K. LEFKOVITZ |
|---|---|---|
| PROJECT ENG. | BRANCH CHIEF | TECH. DIRECTOR |
| R.E. MOBLEY | | 07/02/02 |
| APPROVING OFFICER | | DATE |

| PROJECT NUMBER | DRAWING NUMBER |
|---|---|
| | 05-30217-02 |
| DISCIPLINE/SHT NO | |
| G-01 | SHEET 1 OF 1 |