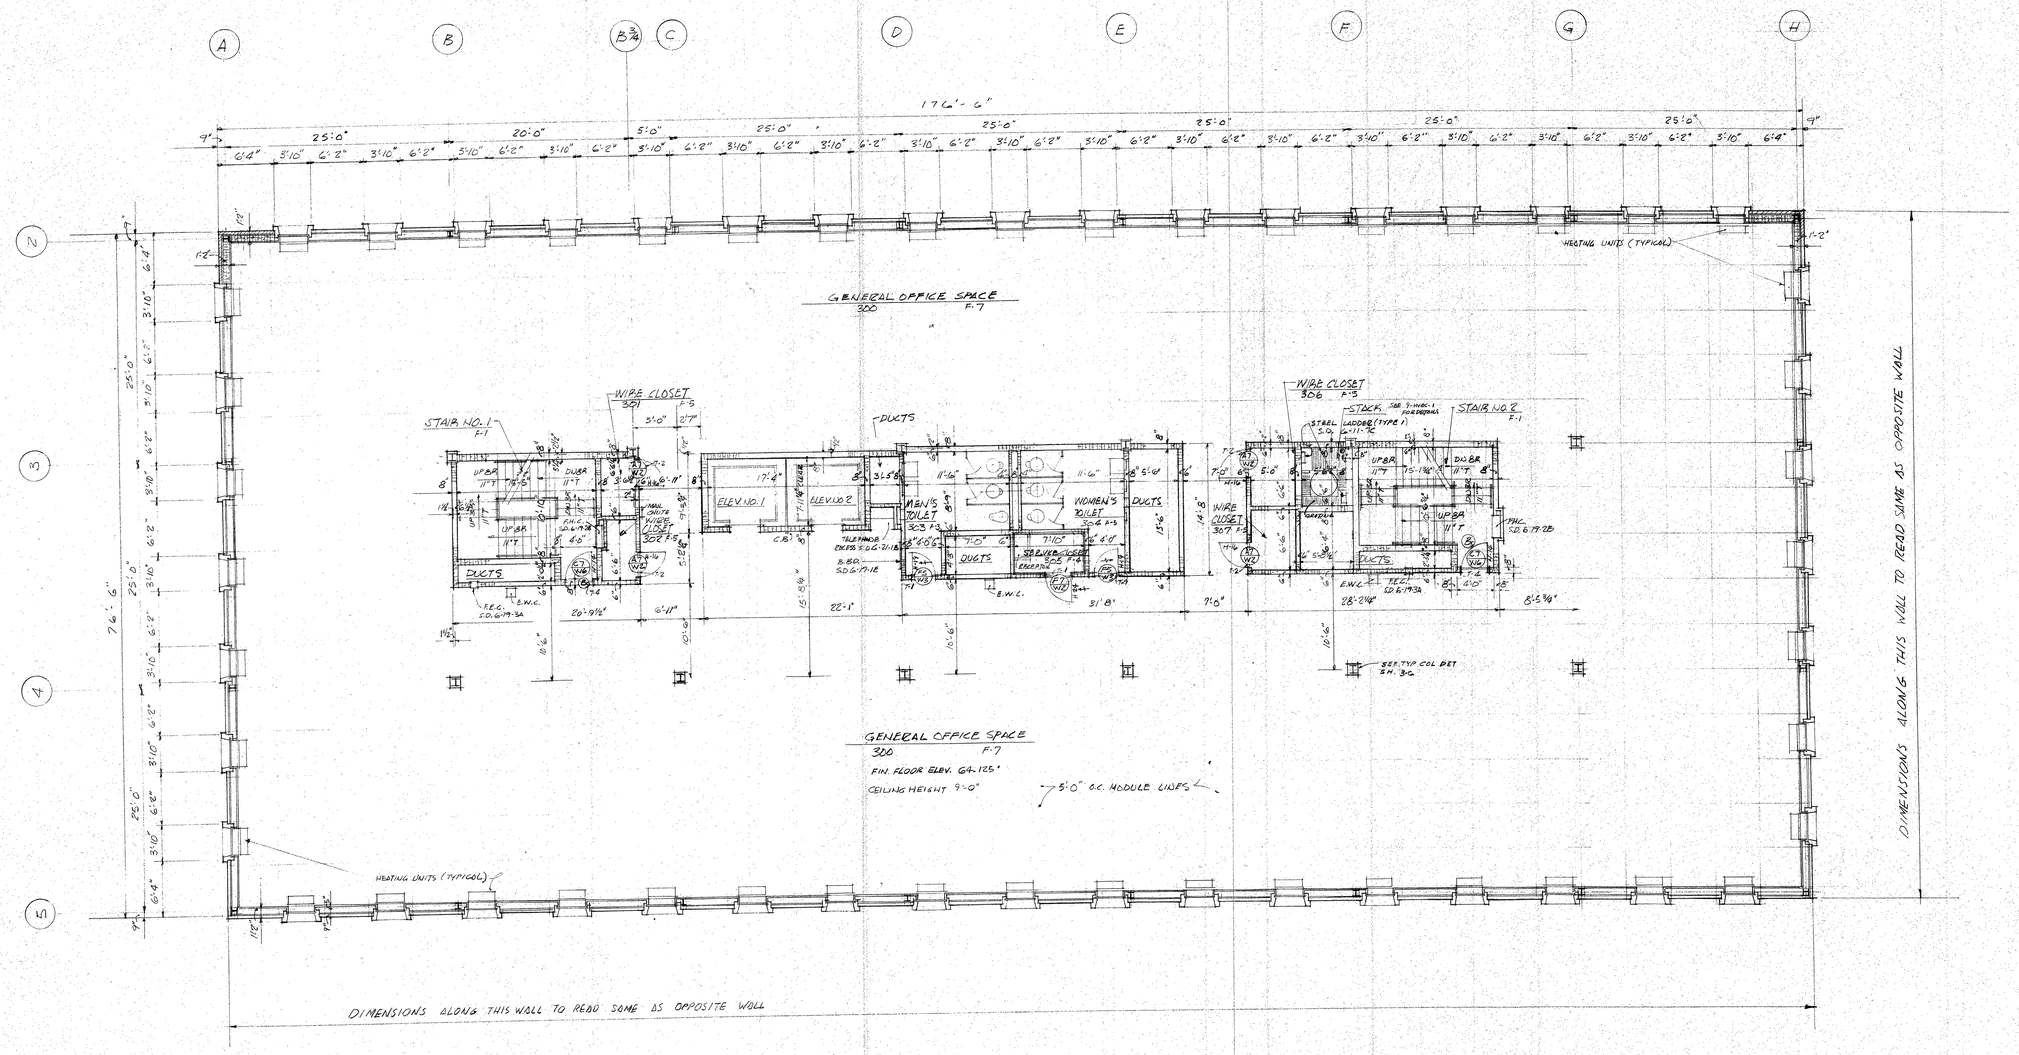


GENERAL OFFICE SPACE
300 F-7
FIN. FLOOR ELEV. GA. 125'
CEILING HEIGHT 9'-0"
5'-0" O.C. MODULE LINES

# THIRD FLOOR PLAN

SCALE 1/16"=1'-0"

## MOVABLE PARTITION TABLE

| | LINEAR FEET | DOORS |
|---|---|---|
| ASSIGNABLE | 420 | 18 |

## GENERAL NOTES

- "B" LABEL DOORS - SELF CLOSING TYPE.
- ALL CEILINGS SUSPENDED 9'-0" ABOVE FINISH FLOOR EXCEPT TOILET ROOMS & STAIR HOLLS.
- STAIR NO. 1 & NO. 2 SECTION & DETAILS SHEET 5-14
- TOILET ROOM PLANS @ 1/4" SCALE - SHEET 5-12
- ELEVATOR SECTION & DETAILS SHEET 5-13
- SEE DRWGS. 5-5; 5-6; 5-7, 5-8 & 5-9 FOR EXTERIOR WALL OPENINGS.

16

KOEHLER & ISAAK AND ANDREW C. ISAAK ARCHITECTS

| APPROVED | ARCHITECTURAL | STRUCTURAL | MECHANIC ELECTRIC |
|---|---|---|---|

GENERAL SERVICES ADMINISTRATI
PUBLIC BUILDINGS SERVICE • WASHINGTON,

| | |
|---|---|
| PROJECT | U.S. POST OFFICE & F.O.B |
| LOCATION | PORTSMOUTH, N.H. |
| STREET | DANIEL ST. & PENHALLOW |
| PROJ. NO. | 27902 — FILE NO. |
| DRAWN BY | JHB & JDR — ACI OFFICE — CHECKED B |
| DRAWING TITLE | THIRD FLOOR P |
| | ARCHITECTU |
| DRAWING NO. | 3-7 |

HERCULENE® B. L. M. INC.