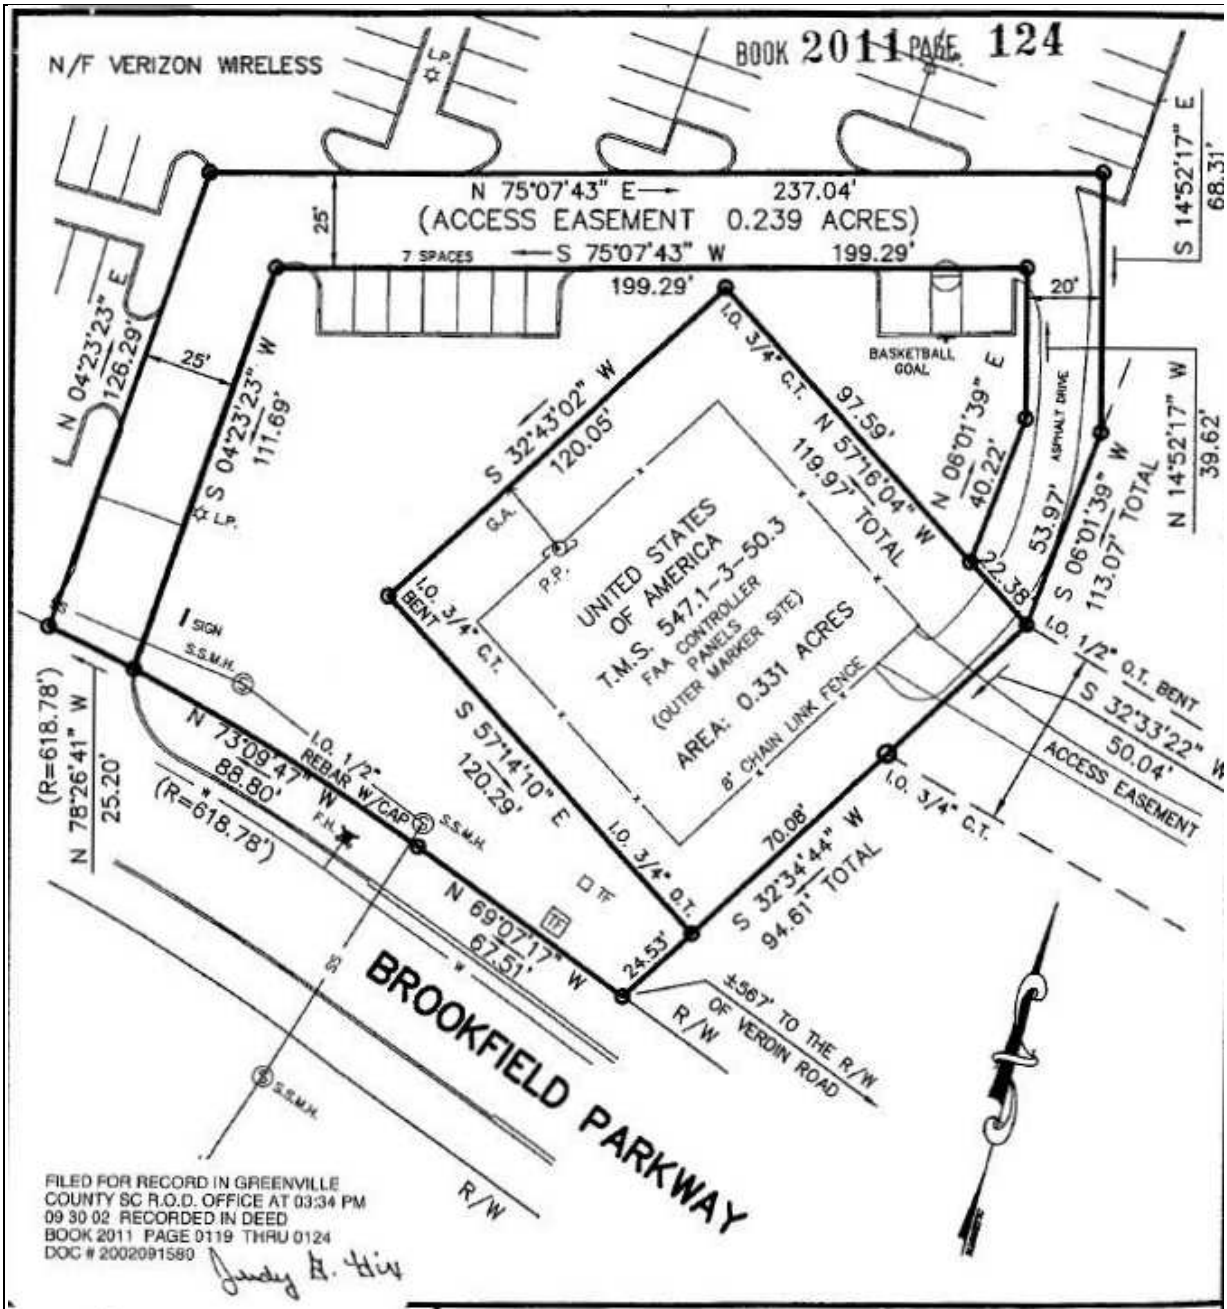

FILED FOR RECORD IN GREENVILLE COUNTY SC R.O.D. OFFICE AT 03:34 PM 09 30 02 RECORDED IN DEED BOOK 2011 PAGE 0119 THRU 0124 DOC # 2002091580

Judy H. Hix

FANT ENGINEERING & SURVEYING CO., INC.
103 SMITH HINES ROAD
GREENVILLE, S.C. 29607
PHONE (864) 297-4241
FAX (864) 297-4217
EMAIL: fantsurvey@mindspring.com

FAA ACCESS EASEMENT

BROOKFIELD PARKWAY

GREENVILLE COUNTY, S.C.

APPROVED BY: WILLIAM B. FANT S.C. REG. NO. 6266

William B Fant

SCALE:	1" = 40'
DATE:	08-09-02
PT. FILE:	VERIZON
DWG. NO:	A-217