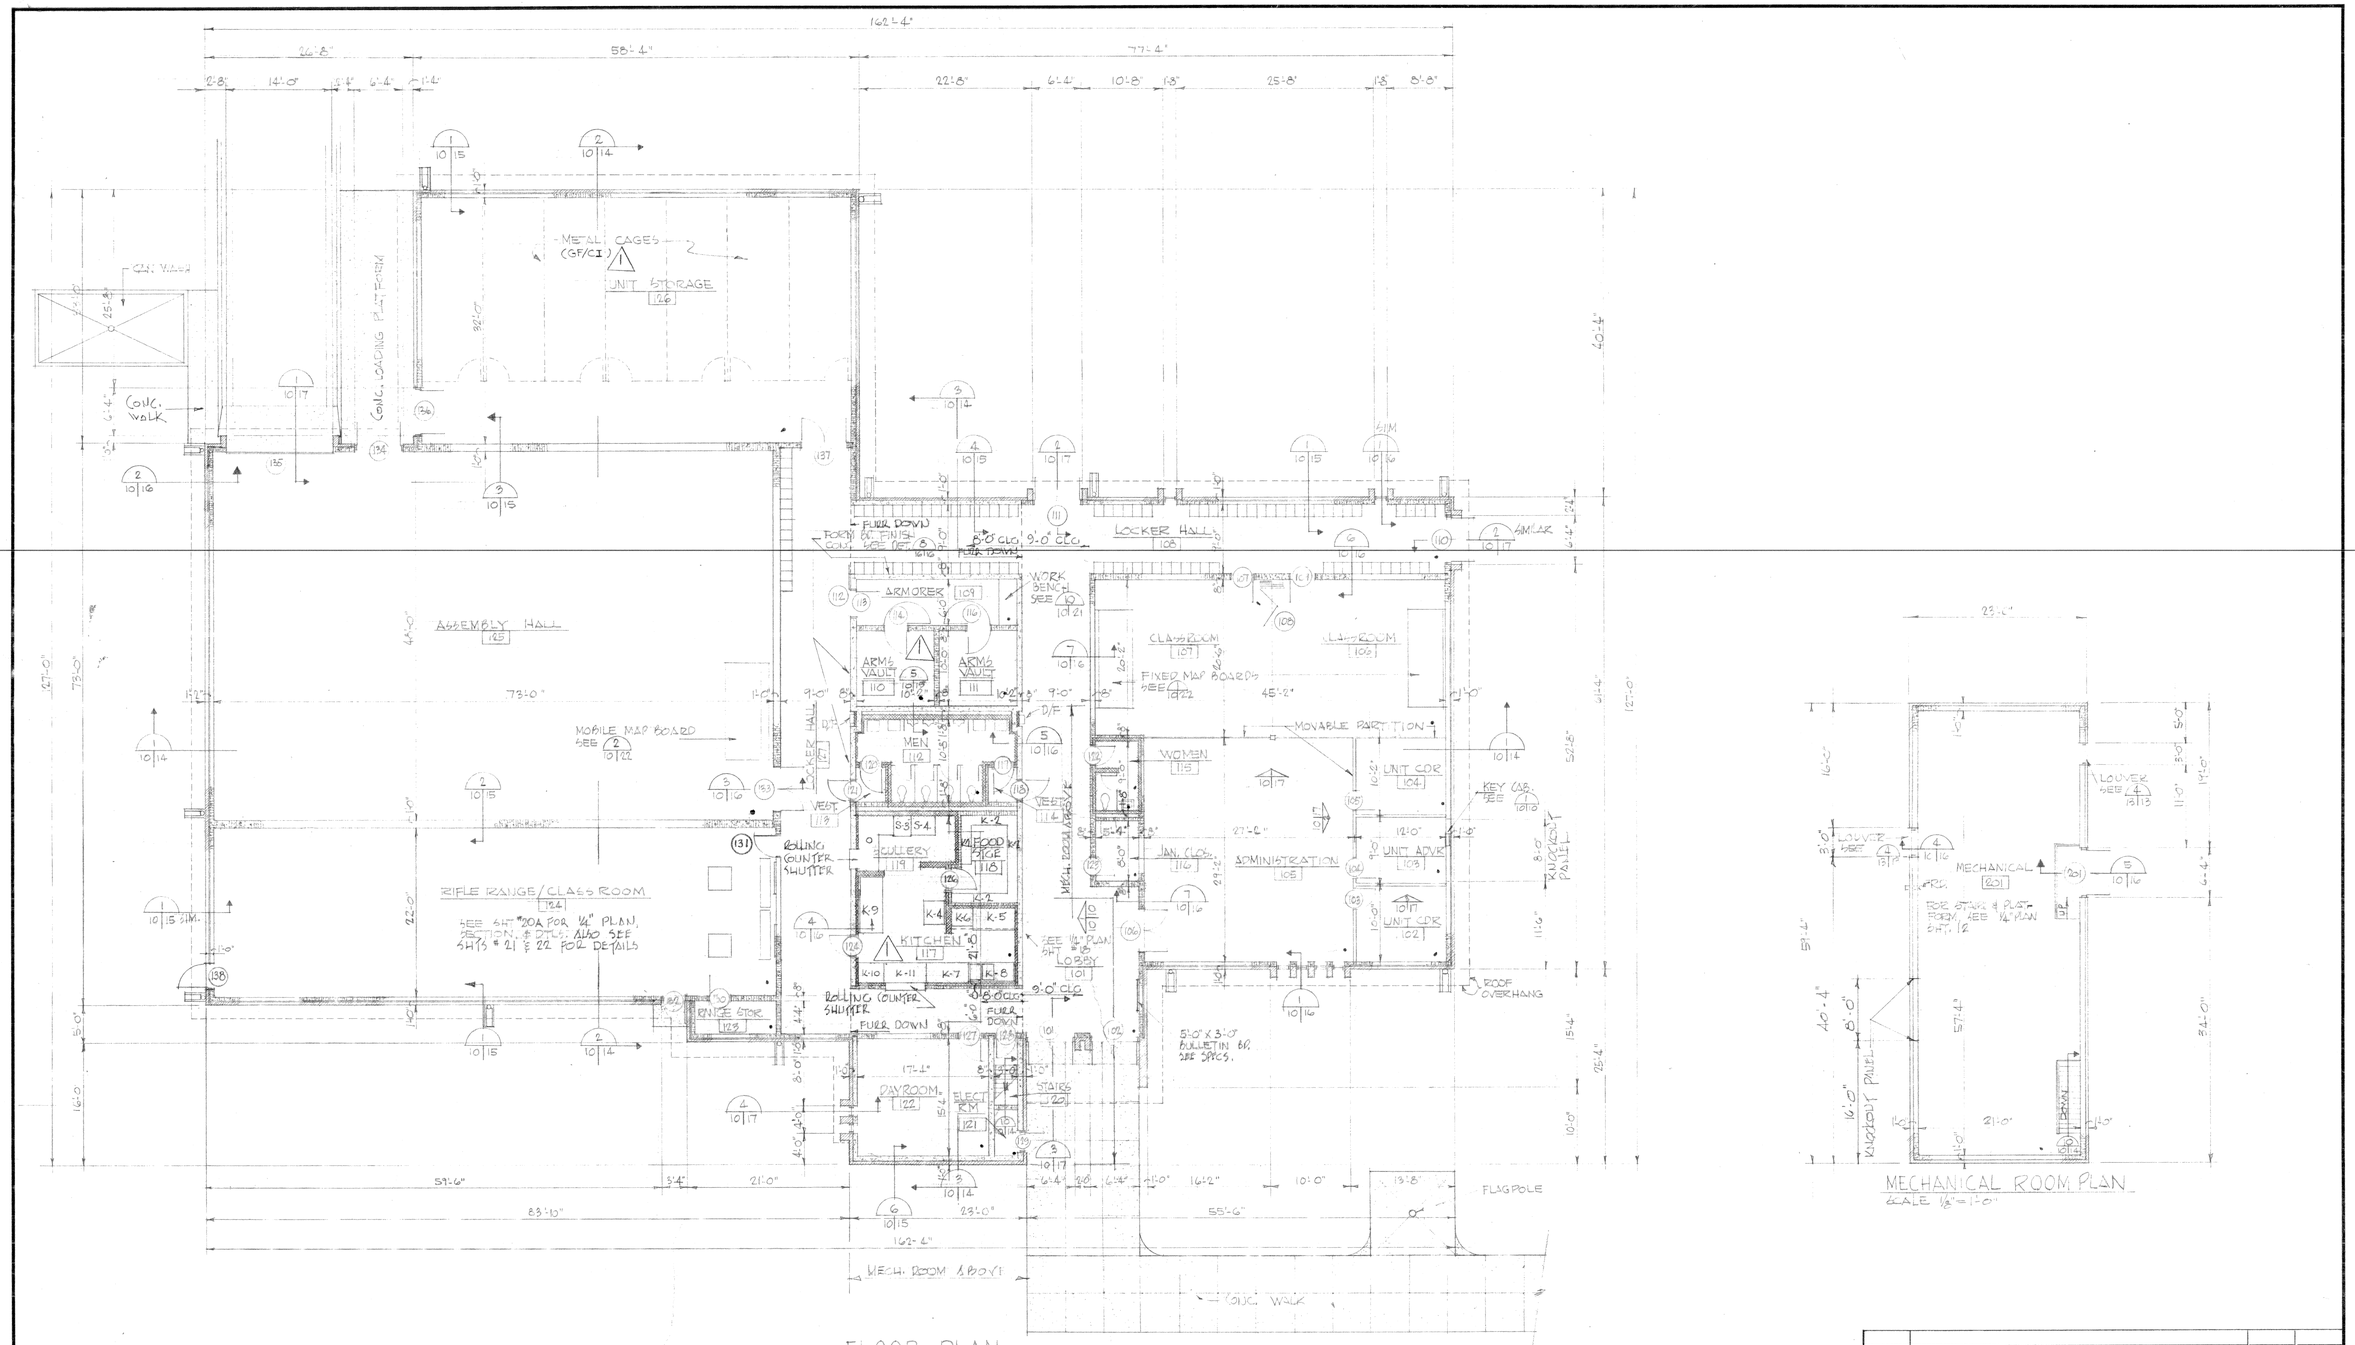

FLOOR PLAN
SCALE 1/8" = 1'-0"

MECHANICAL ROOM PLAN
SCALE 1/8" = 1'-0"

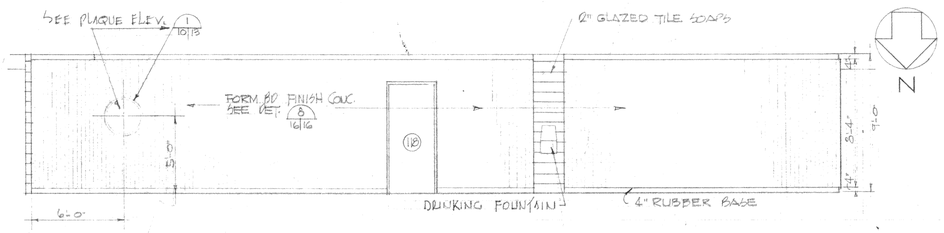

ELEVATION
SCALE 1/4" = 1'-0" 1/10|10

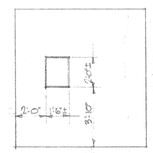

20 GA FULL RECESS KEY CAB. W/ 50 HOOKS ON PANEL # SINGLE IDENTIFICATION SYSTEM. CAPACITY 100 KEYS

KEY CABINET
SCALE 1/4" = 1'-0" 1/10|10

GRAPHIC SCALES
1/8" = 1'-0"
1/4" = 1'-0"

THIS PLAN ACCOMPANIES CONTRACT No.
MODIFICATION No.

DATE	DESCRIPTION	MADE	APPR'D
4-4-72	REVISED IN ACCORDANCE WITH AM. NO. 0001		L.E.S.

REVISIONS

DEWILD GRANT RECKERT & ASSOCIATES CO.
ARCHITECTS ENGINEERS PLANNERS
SIOUX CITY IOWA

U. S. ARMY ENGINEER DISTRICT
OMAHA
CORPS OF ENGINEERS
OMAHA, NEBRASKA

DESIGNED BY: D.B.Z.
DRAWN BY: D.A.Z.
CHECKED BY: L.E.S.
SUBMITTED BY:
ARCHITECT-ENGINEER
RECOMMENDED: CHIEF, DESIGN BRANCH

BURLINGTON IOWA

200 MAN USAR CENTER WITH
2 BAY MAINTENANCE SHOP
FLOOR PLAN

MRD-72-MCAR-5A

APPROVED: CHIEF, ENGINEERING DIVISION
DATE: 14 MARCH 1972
SCALE: AS NOTED
SPEC. NO. DACA45 72 B 0157
DRAWING NUMBER 28-13-02
SHEET 10

COL. C. E. DISTRICT ENGINEER