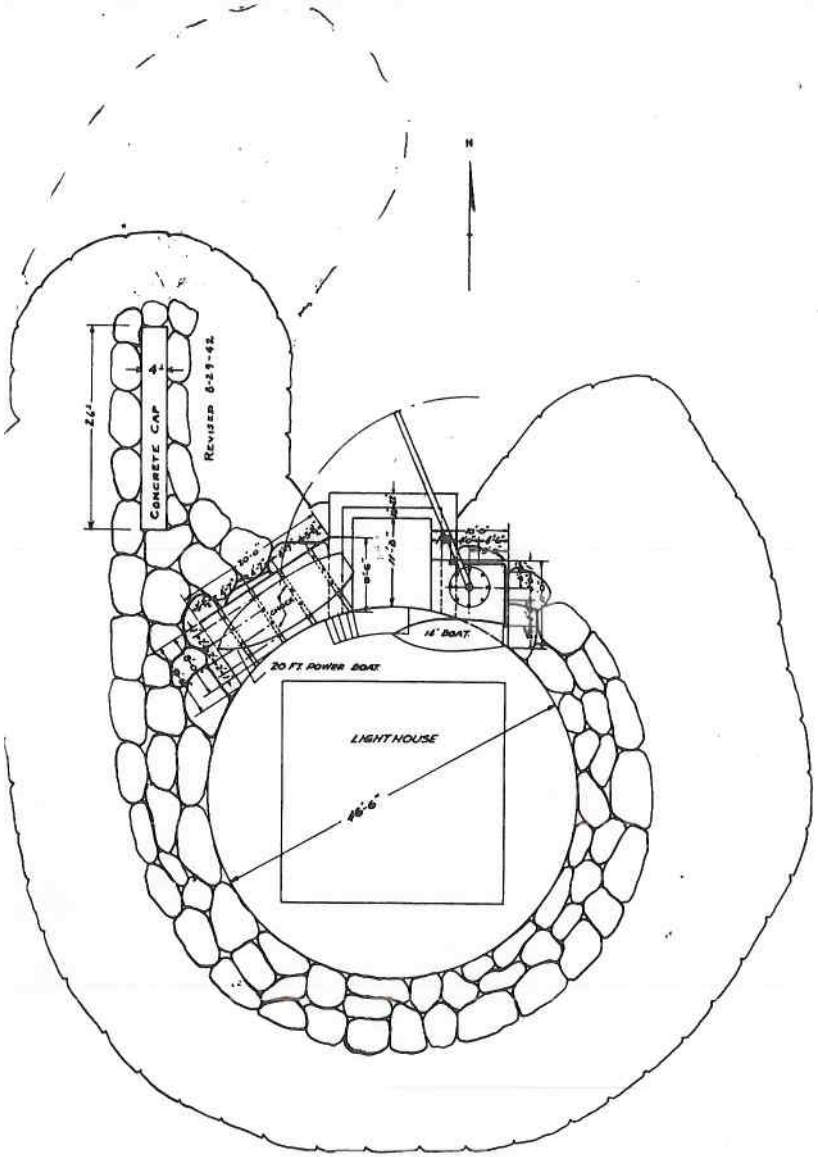

PLAN
SCALE: 1" = 10 FT.

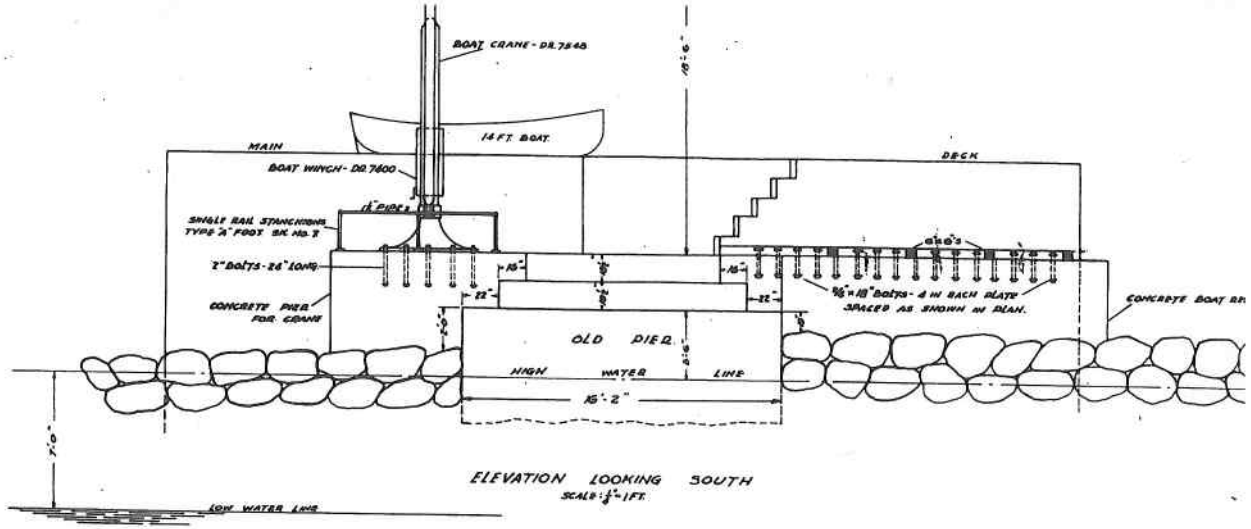

ELEVATION LOOKING SOUTH
SCALE: 1/4" = 1 FT.

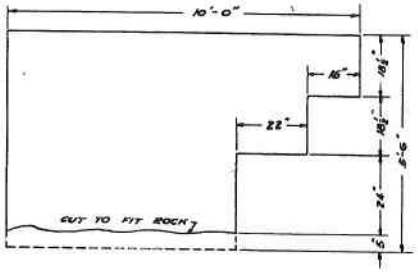

FORM FOR NORTH SIDE OF CRANE PIER
SCALE: 1/4" = 1 FT.

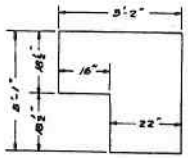

FORM FOR NORTH SIDE OF BOAT REST
SCALE: 1/4" = 1 FT.

NOTE: BOTH THESE FORMS ARE LOOKING SOUTH.

SIZE OF FORMS		
CRANE PIER	LENGTH	HEIGHT
NORTH SIDE	DIMENSIONS AS SHOWN	
EAST SIDE	11'-0"	3'-6"
BOAT REST	LENGTH	HEIGHT
NORTH SIDE	DIMENSIONS AS SHOWN	
NORTHWEST SIDE	20'-0"	4'-8"
SOUTHWEST SIDE	9'-6"	4'-8"

OFFICE OF THE SUPERINTENDENT OF LIGHTHO
THIRD DISTRICT, STATEN ISLAND, N. Y.

PENFIELD REEF LIGHT STAT
BOAT LANDING

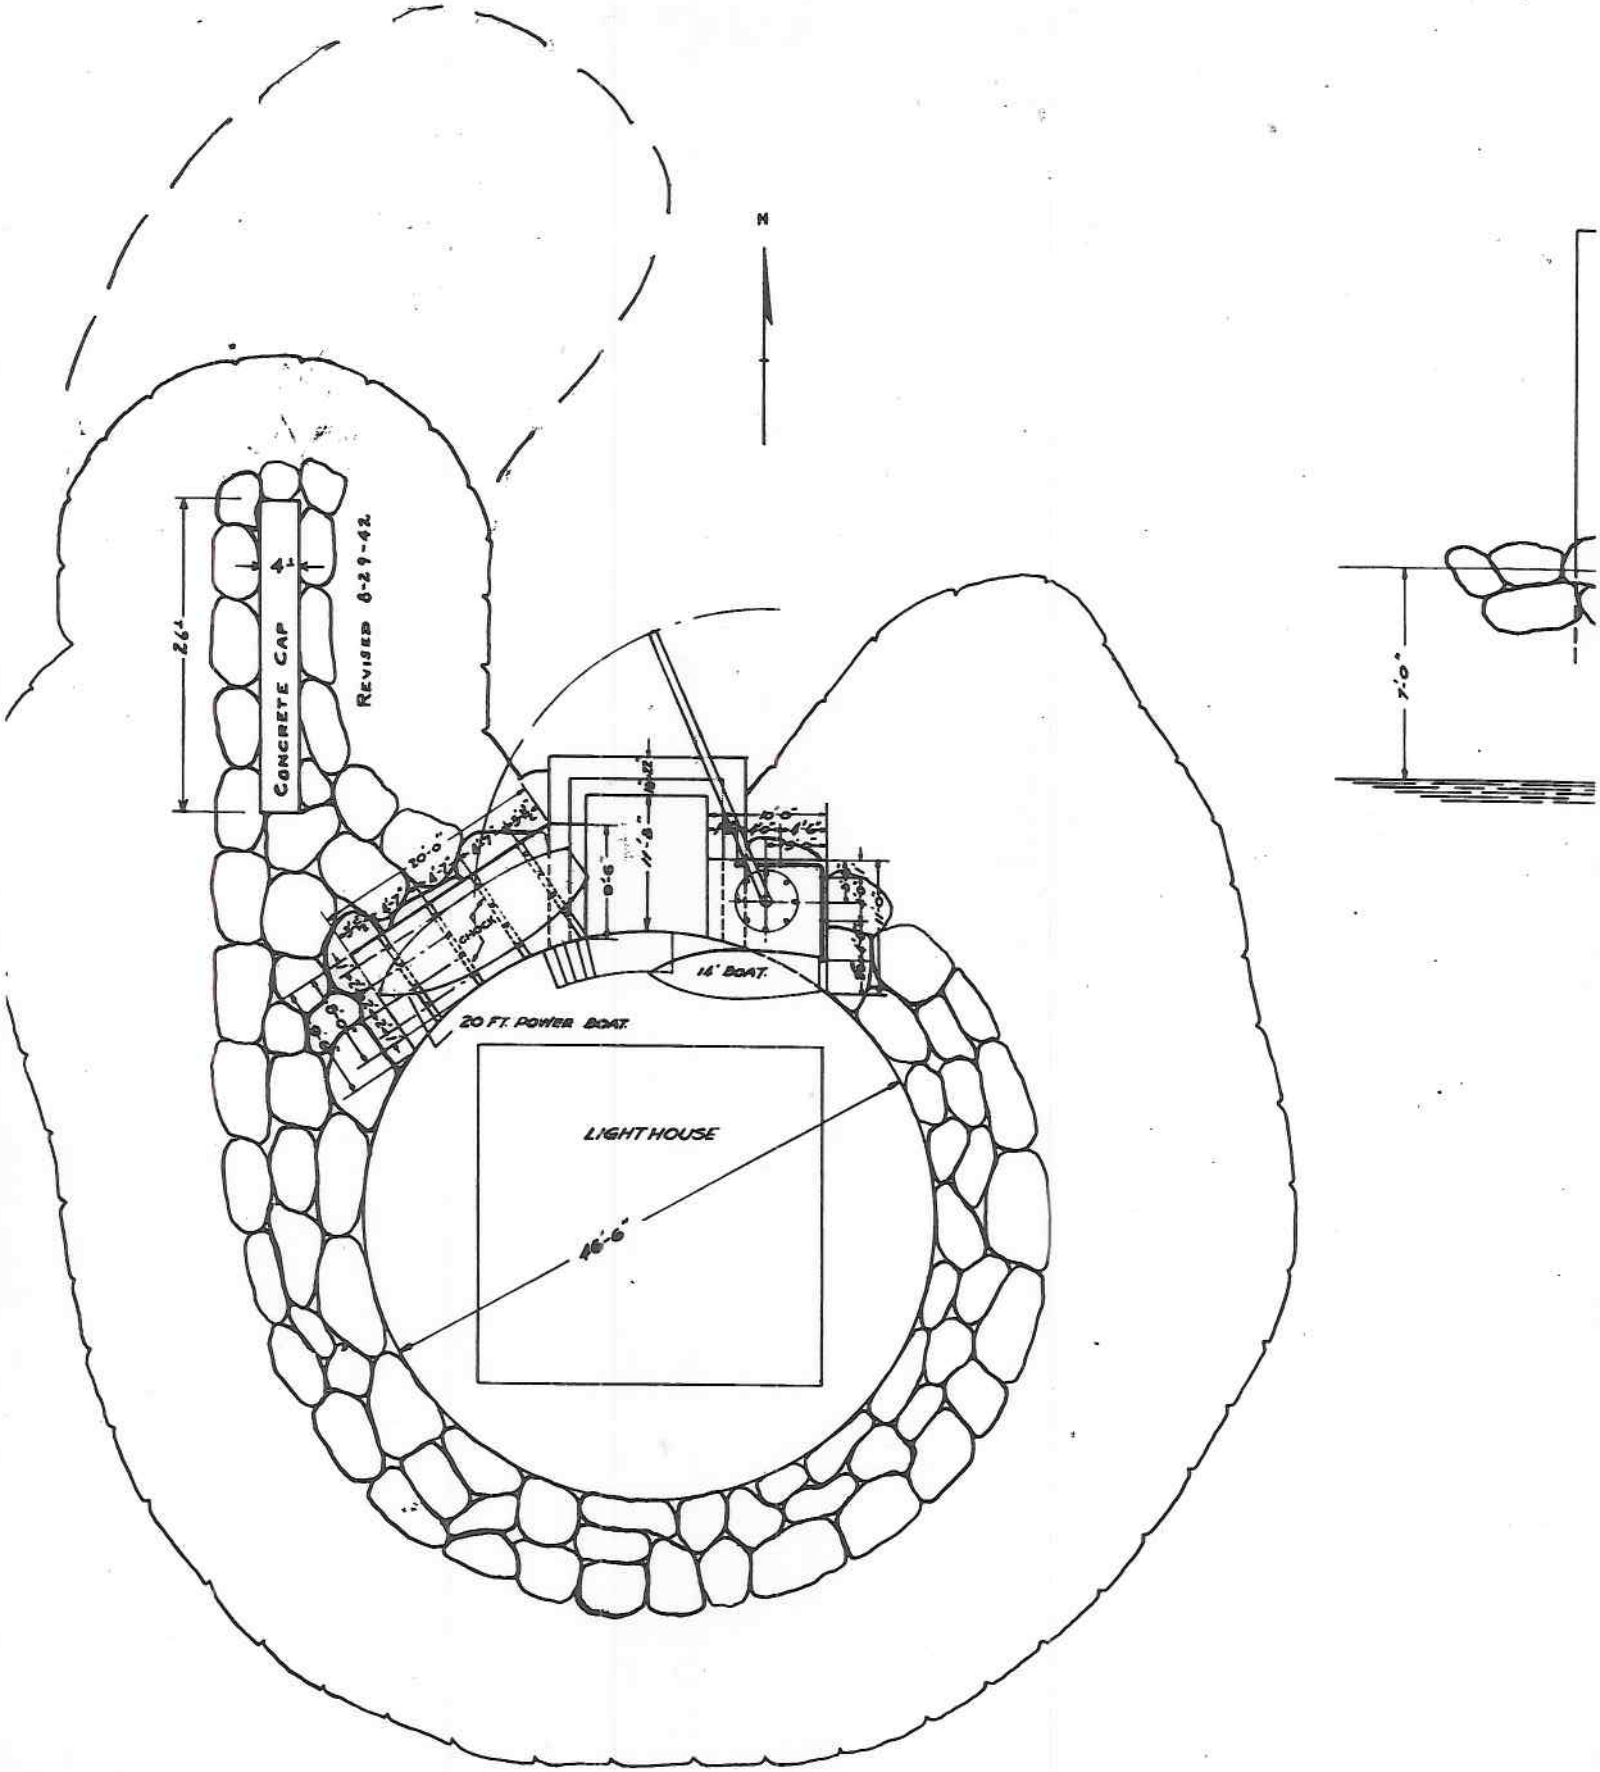

PLAN
SCALE: 1" = 10 FT.