C H E N I E R E C A M I N A D A

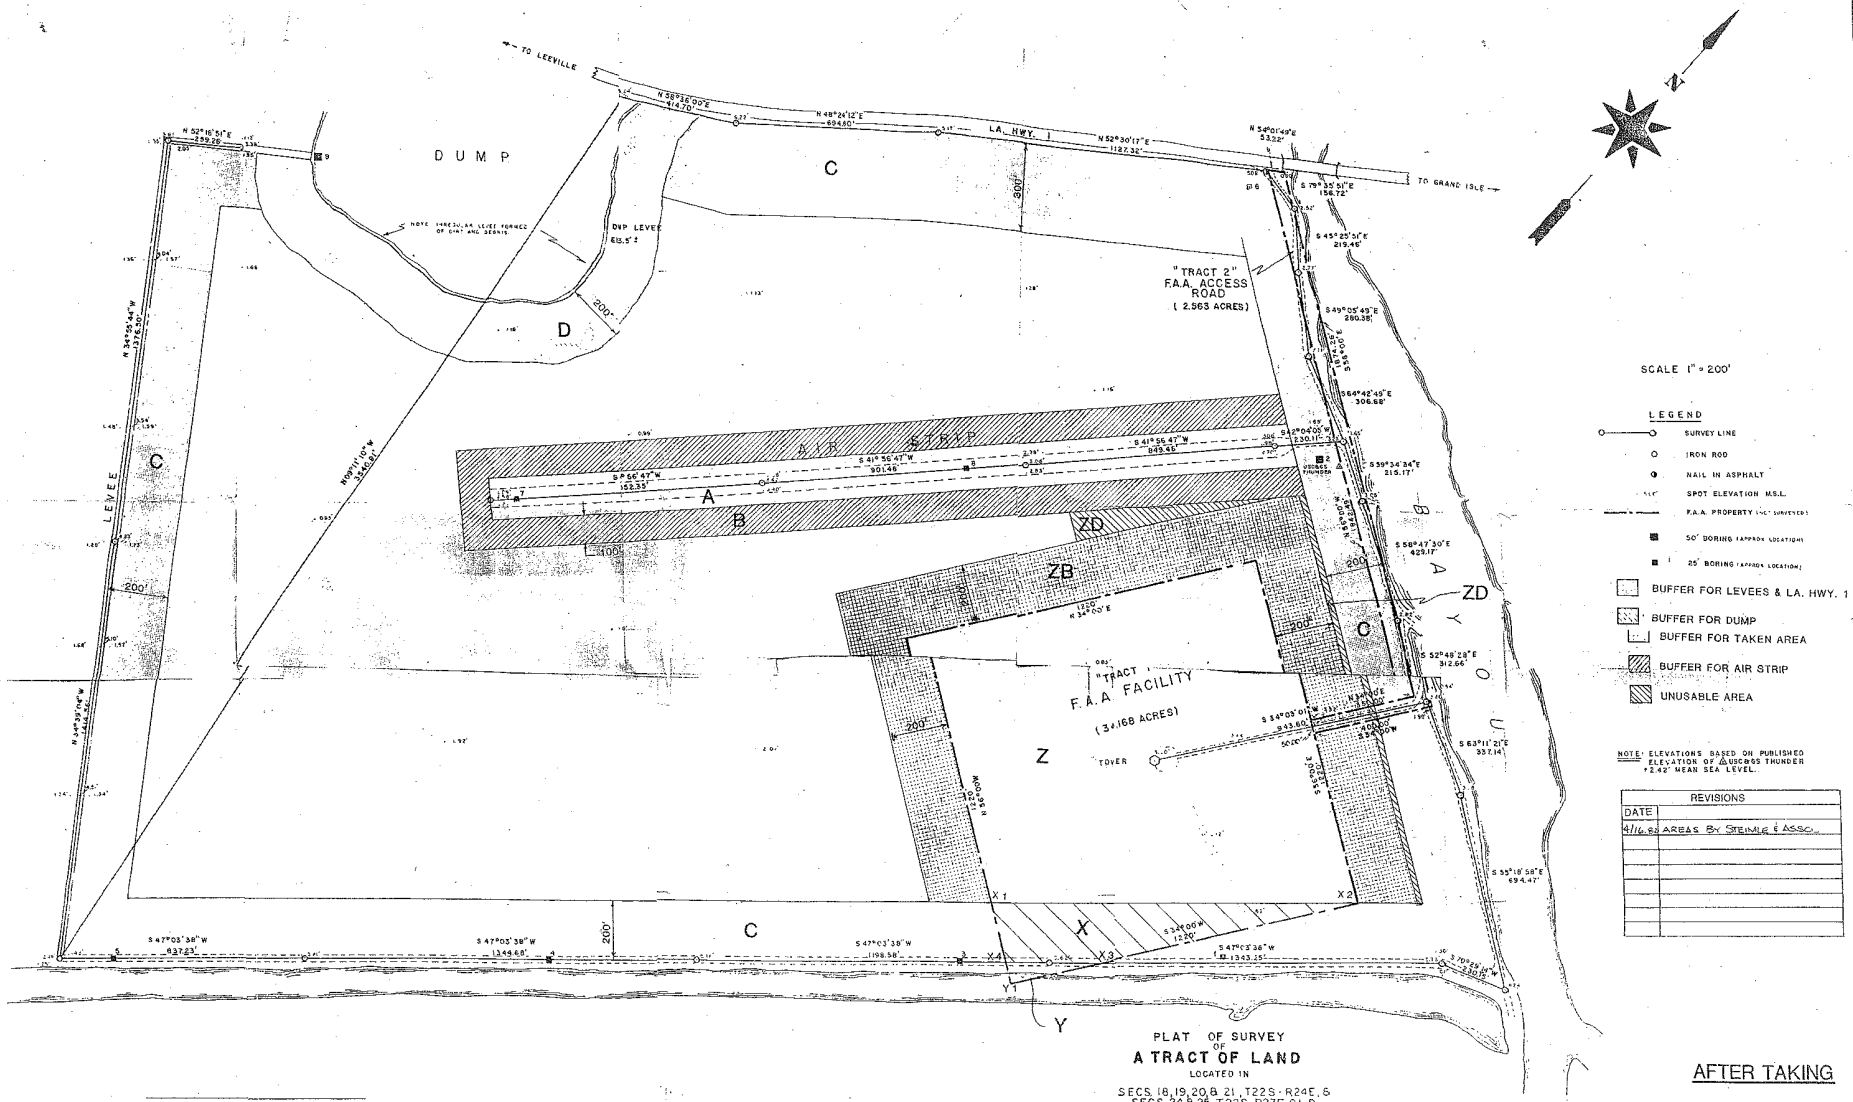

AFTER TAKING

PLAT OF SURVEY
OF
A TRACT OF LAND
LOCATED IN
SECS. 18, 19, 20 & 21, T22S-R24E, & SECS. 24 & 25, T22S-R23E, G.L.D.
IN
CHENIERE CAMINADA
JEFFERSON PARISH, LOUISIANA
FOR
CHARLES ELMER

ALBERT A. LOVELL, C.E., R.L.S.
LA. R.L.S. REG. NO. 4302

ALBERT A. LOVELL & ASSOCIATES, INC.
CONSULTING ENGINEERS & LAND SURVEYORS
SLIDELL, LOUISIANA

JOB NO. 9260I

6 OCTOBER 1981

STEIMLE & ASSOC., INC.