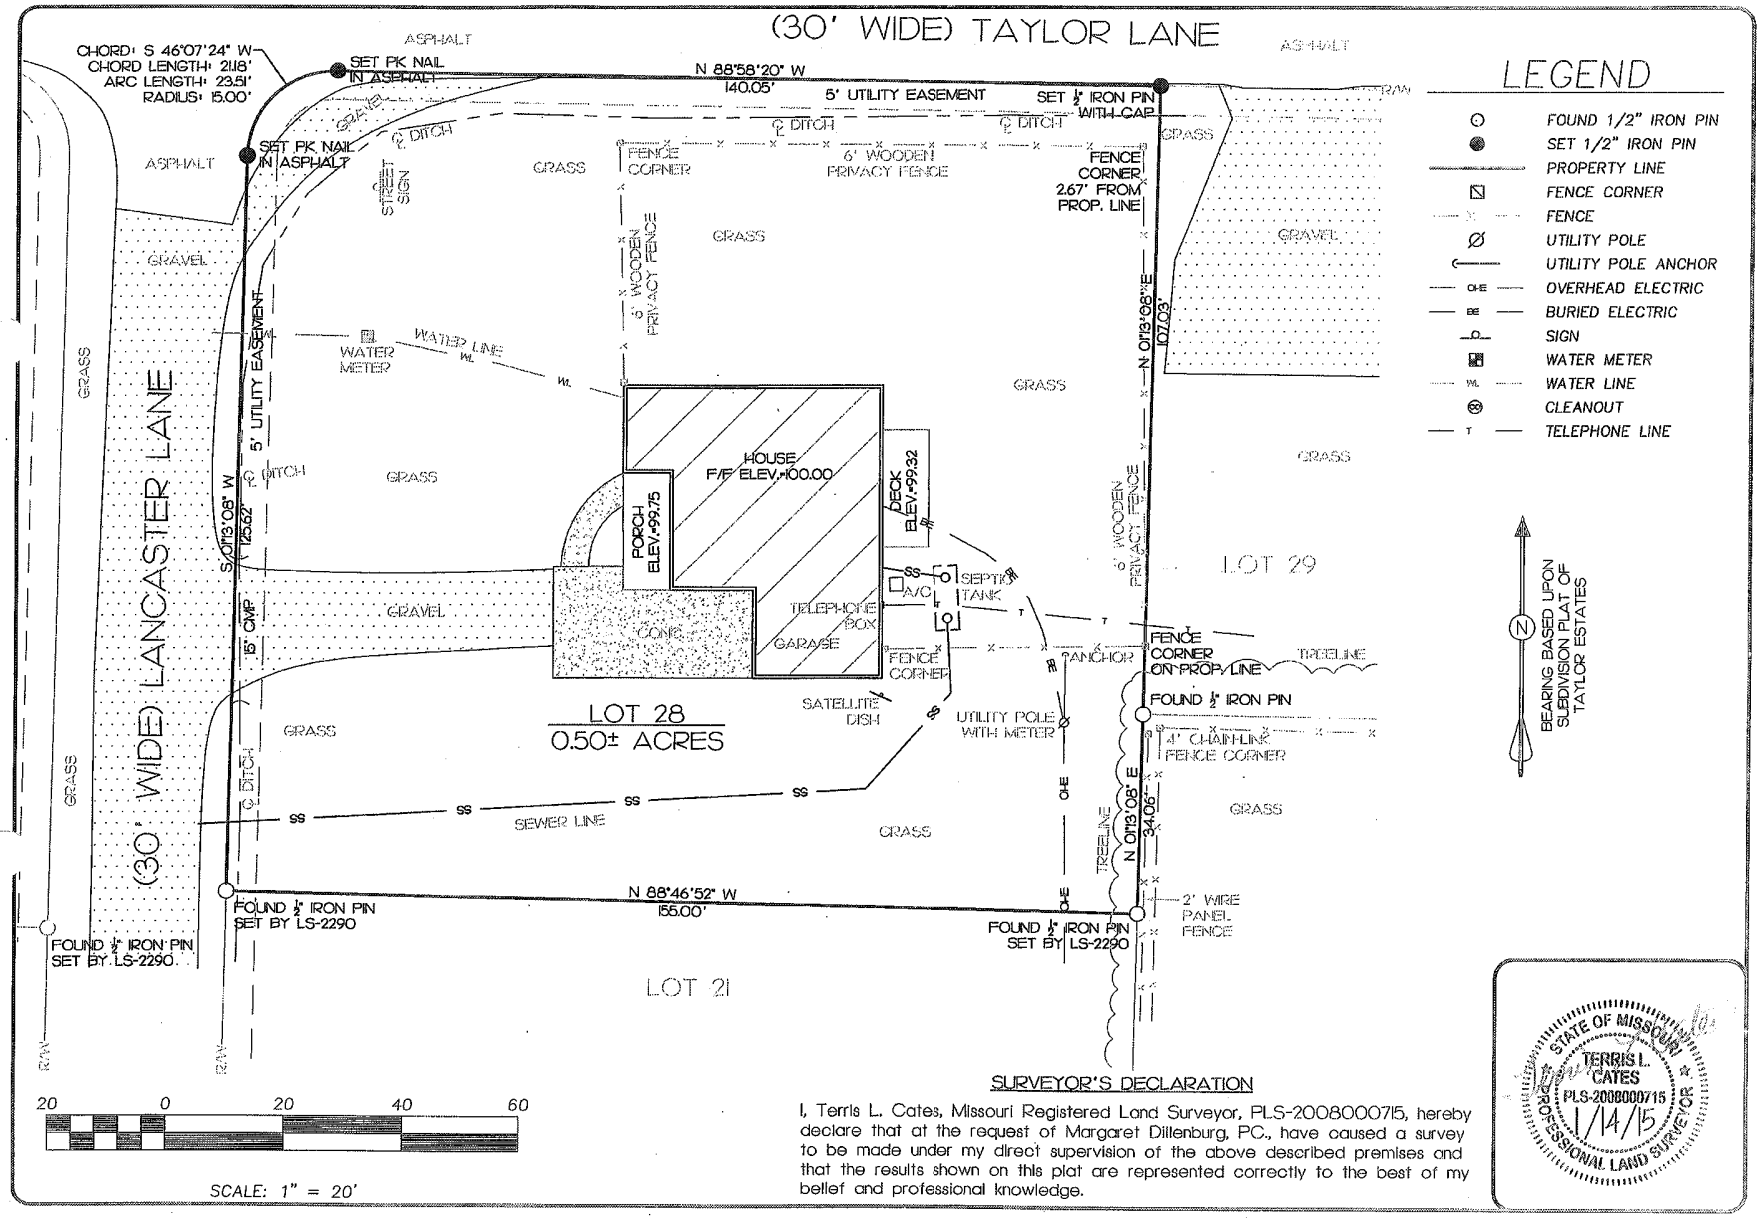

SURVEYOR'S DECLARATION

I, Terris L. Cates, Missouri Registered Land Surveyor, PLS-2008000715, hereby declare that at the request of Margaret Dillenburg, PC., have caused a survey to be made under my direct supervision of the above described premises and that the results shown on this plat are represented correctly to the best of my belief and professional knowledge.

STATE OF MISSOURI
TERRIS L. CATES
PLS-2008000715
1/14/15
PROFESSIONAL LAND SURVEYOR

REVISIONS BY:

Integrity Engineering, Inc.
P.O. Box 700 / 1714 East 10th St.
Rolla, Missouri 65402-0700
Phone: (573) 341-2100
Fax: (573) 341-2111
Corporate Certificates of Authority:
Engineering: 001460 (Mo)
Surveying: 000369 (Mo)

PROJECT FOR:
MARGARET DILLENBURG, PC.
POTOMAC, MARYLAND

IMPROVEMENT SURVEY OF LOT 28
OF TAYLOR ESTATES
IN TEXAS COUNTY, MISSOURI

INTEGRITY ENGINEERING, INC.
ENGINEERING · ARCHITECTURE · LAND SURVEYING
"Providing Engineering, Land Surveying, Architectural and Environmental Services With Integrity"

DRAWN BY: MSS
CHECKED BY: TLC
DATE: JANUARY 14, 2015
SCALE: 1" = 20'
JOB: MARTIN
FILE: Marlin.dwg
SURVEY No: I-0115

Y:\Projects\SURVEYS\Martin\Martin.dwg, 1/14/2015 3:59:... M, michael