CERTIFICATE of SURVEY

This is to certify that we have on this 1st day of November, 1986, made a survey of premises described below, that the boundary lines are as shown hereon, that we have found no encroachments on said property, except as shown.

A tract of land in the Northwest quarter of Section 32, Township 51, Range 33, Platte County, Missouri, being bounded and described as follows: Commencing at the Northeast corner of the Northwest quarter of said Section 32; thence North 89°53'39" West along the North line of said Northwest quarter, 1254.86 feet; thence due South, parallel to the East line of said Northwest quarter, 789.61 feet to the True Point of Beginning of the tract to be hereinafter described; thence due South 527.00 feet; thence South 89°36'00" East, 513.70 feet; thence North 0°24'00" East, 210.00 feet; thence South 89°39'00" West, 200.00 feet; thence South 0°24'00" West, 210.00 feet; thence South 89°36'00" West, 230.00 feet; thence due North 527.00 feet; thence North 89°36'00" East, 83.70 feet to the True Point of Beginning. Containing 5.25 acres, more or less. Subject to any and all easements and restrictions of record.

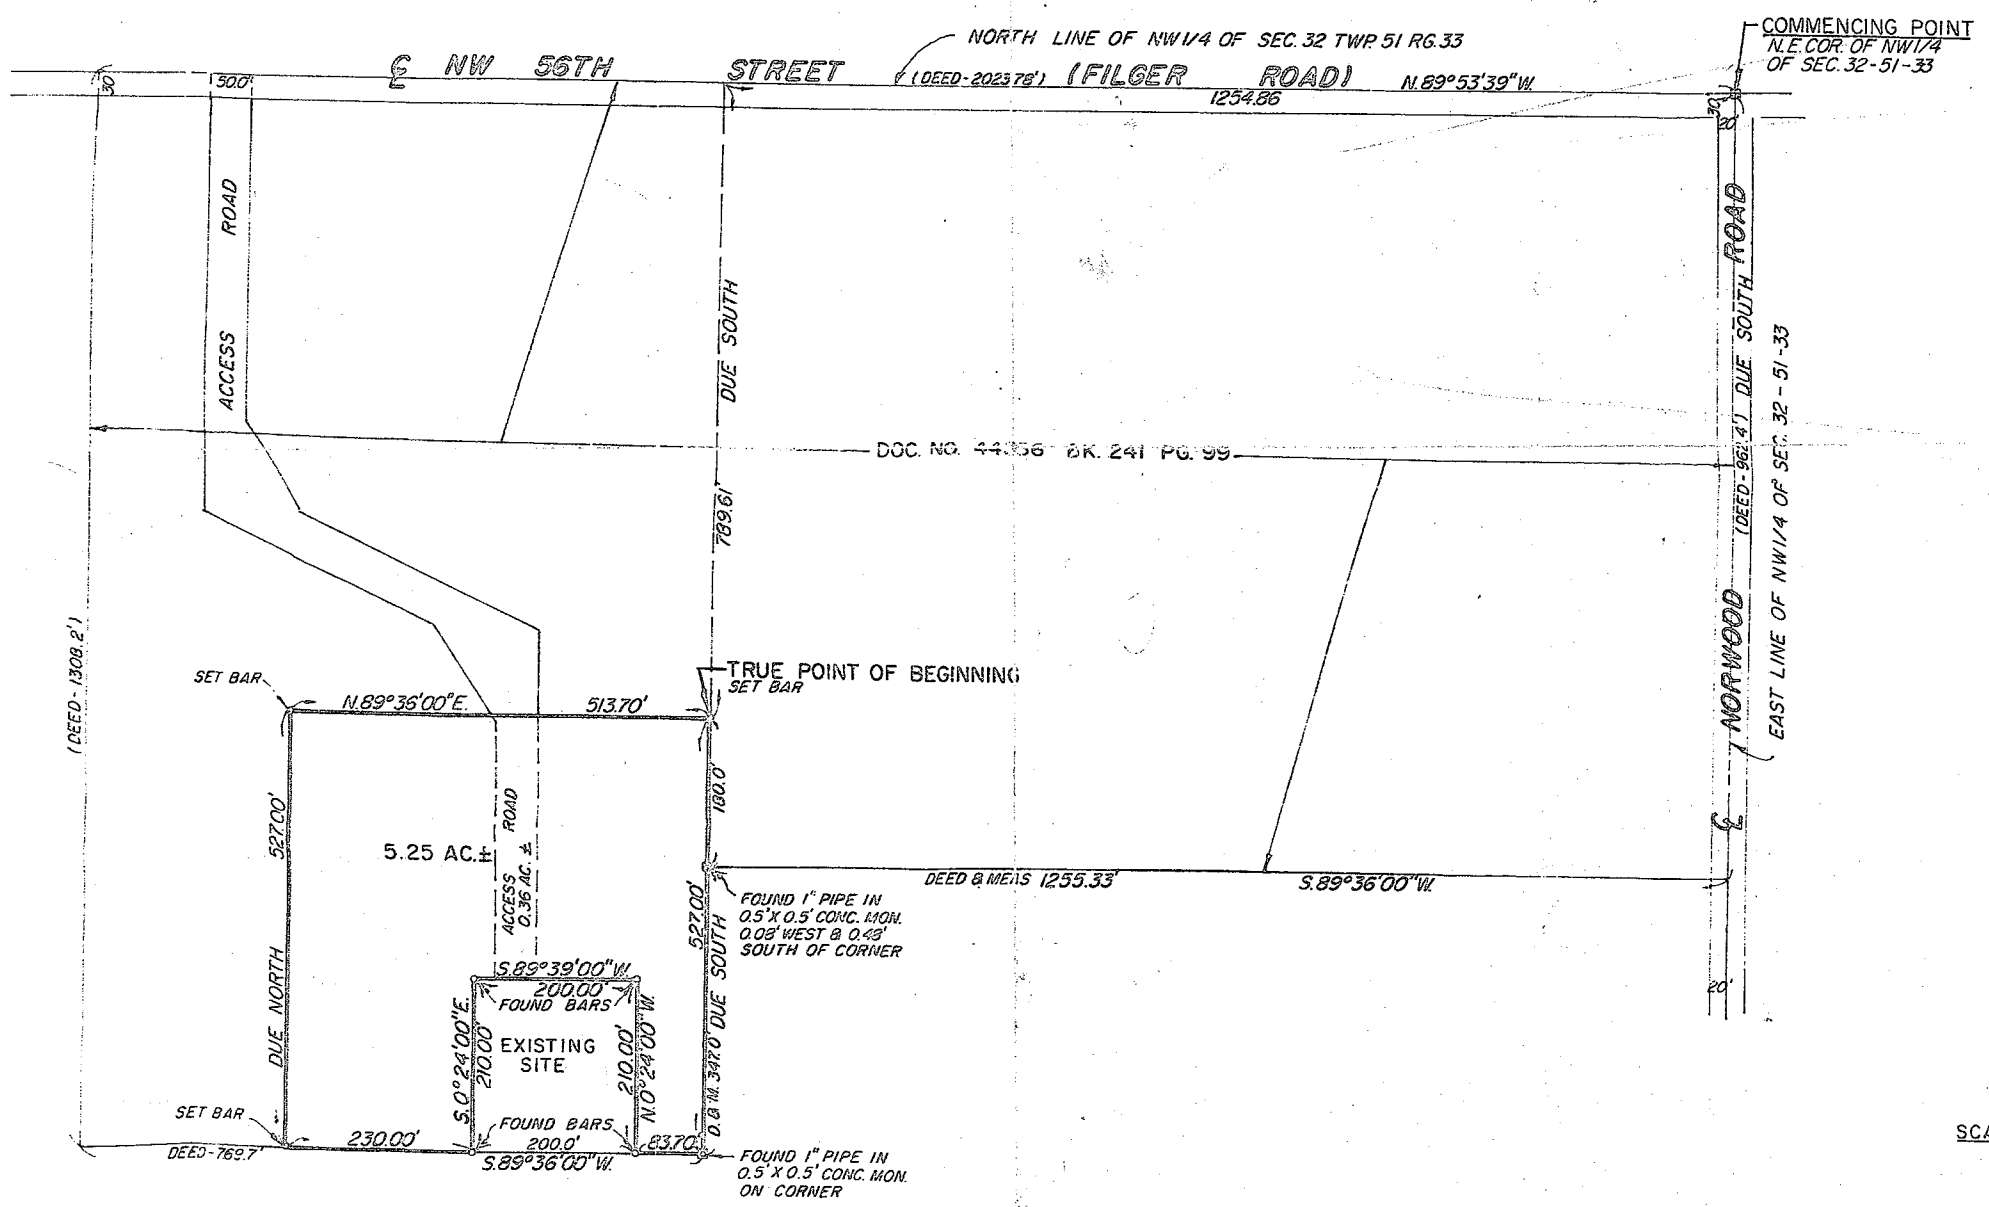

ROBERT L. BUFORD Land Surveyor 7107 N.W. Barry Road Kansas City, Mo. 64152 (816) 741-6152	FOR FEDERAL AVIATION ADMINISTRATION TO: MARK EINHELLIG		
	DATE 11-1-86	FIELD BOOK 2	PAGE 5
	SEC.-TWP.-RGE. 32-51-33	COUNTY PLATTE	JOB NO. D-86302